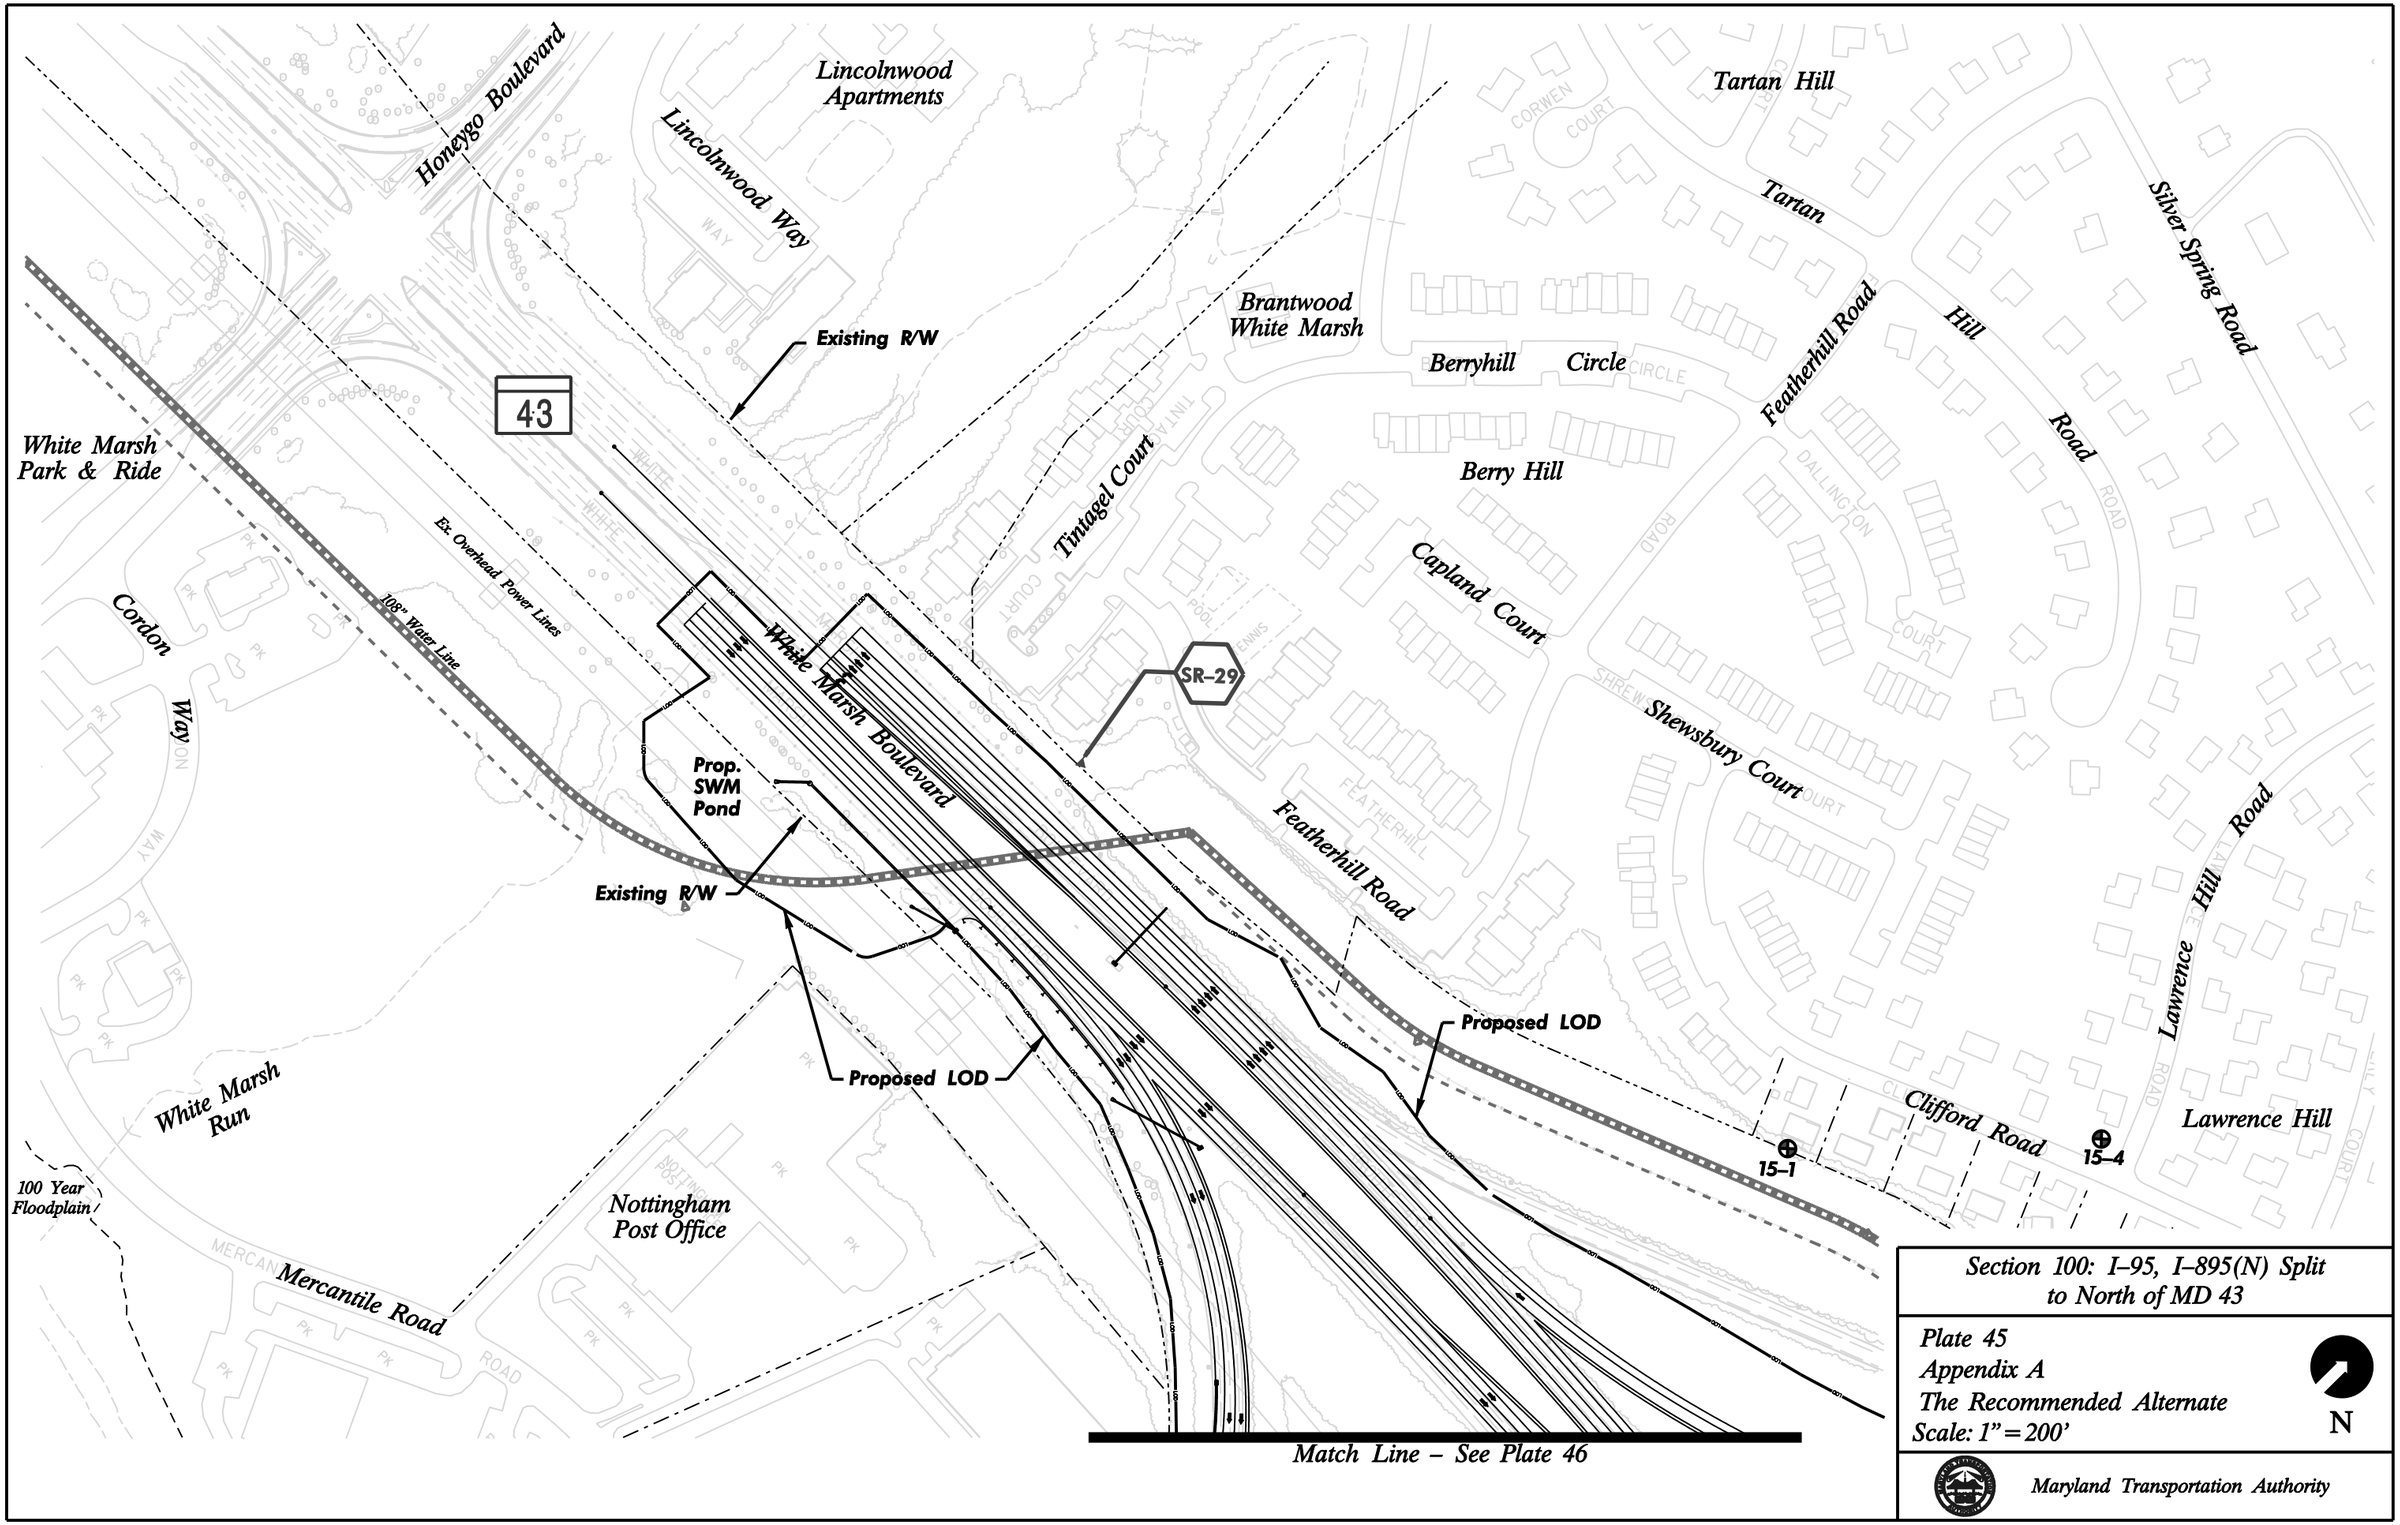

Section 100: I–95, I–895(N) Split to North of MD 43

Plate 45
Appendix A
The Recommended Alternate
Scale: 1" = 200'

N

Maryland Transportation Authority

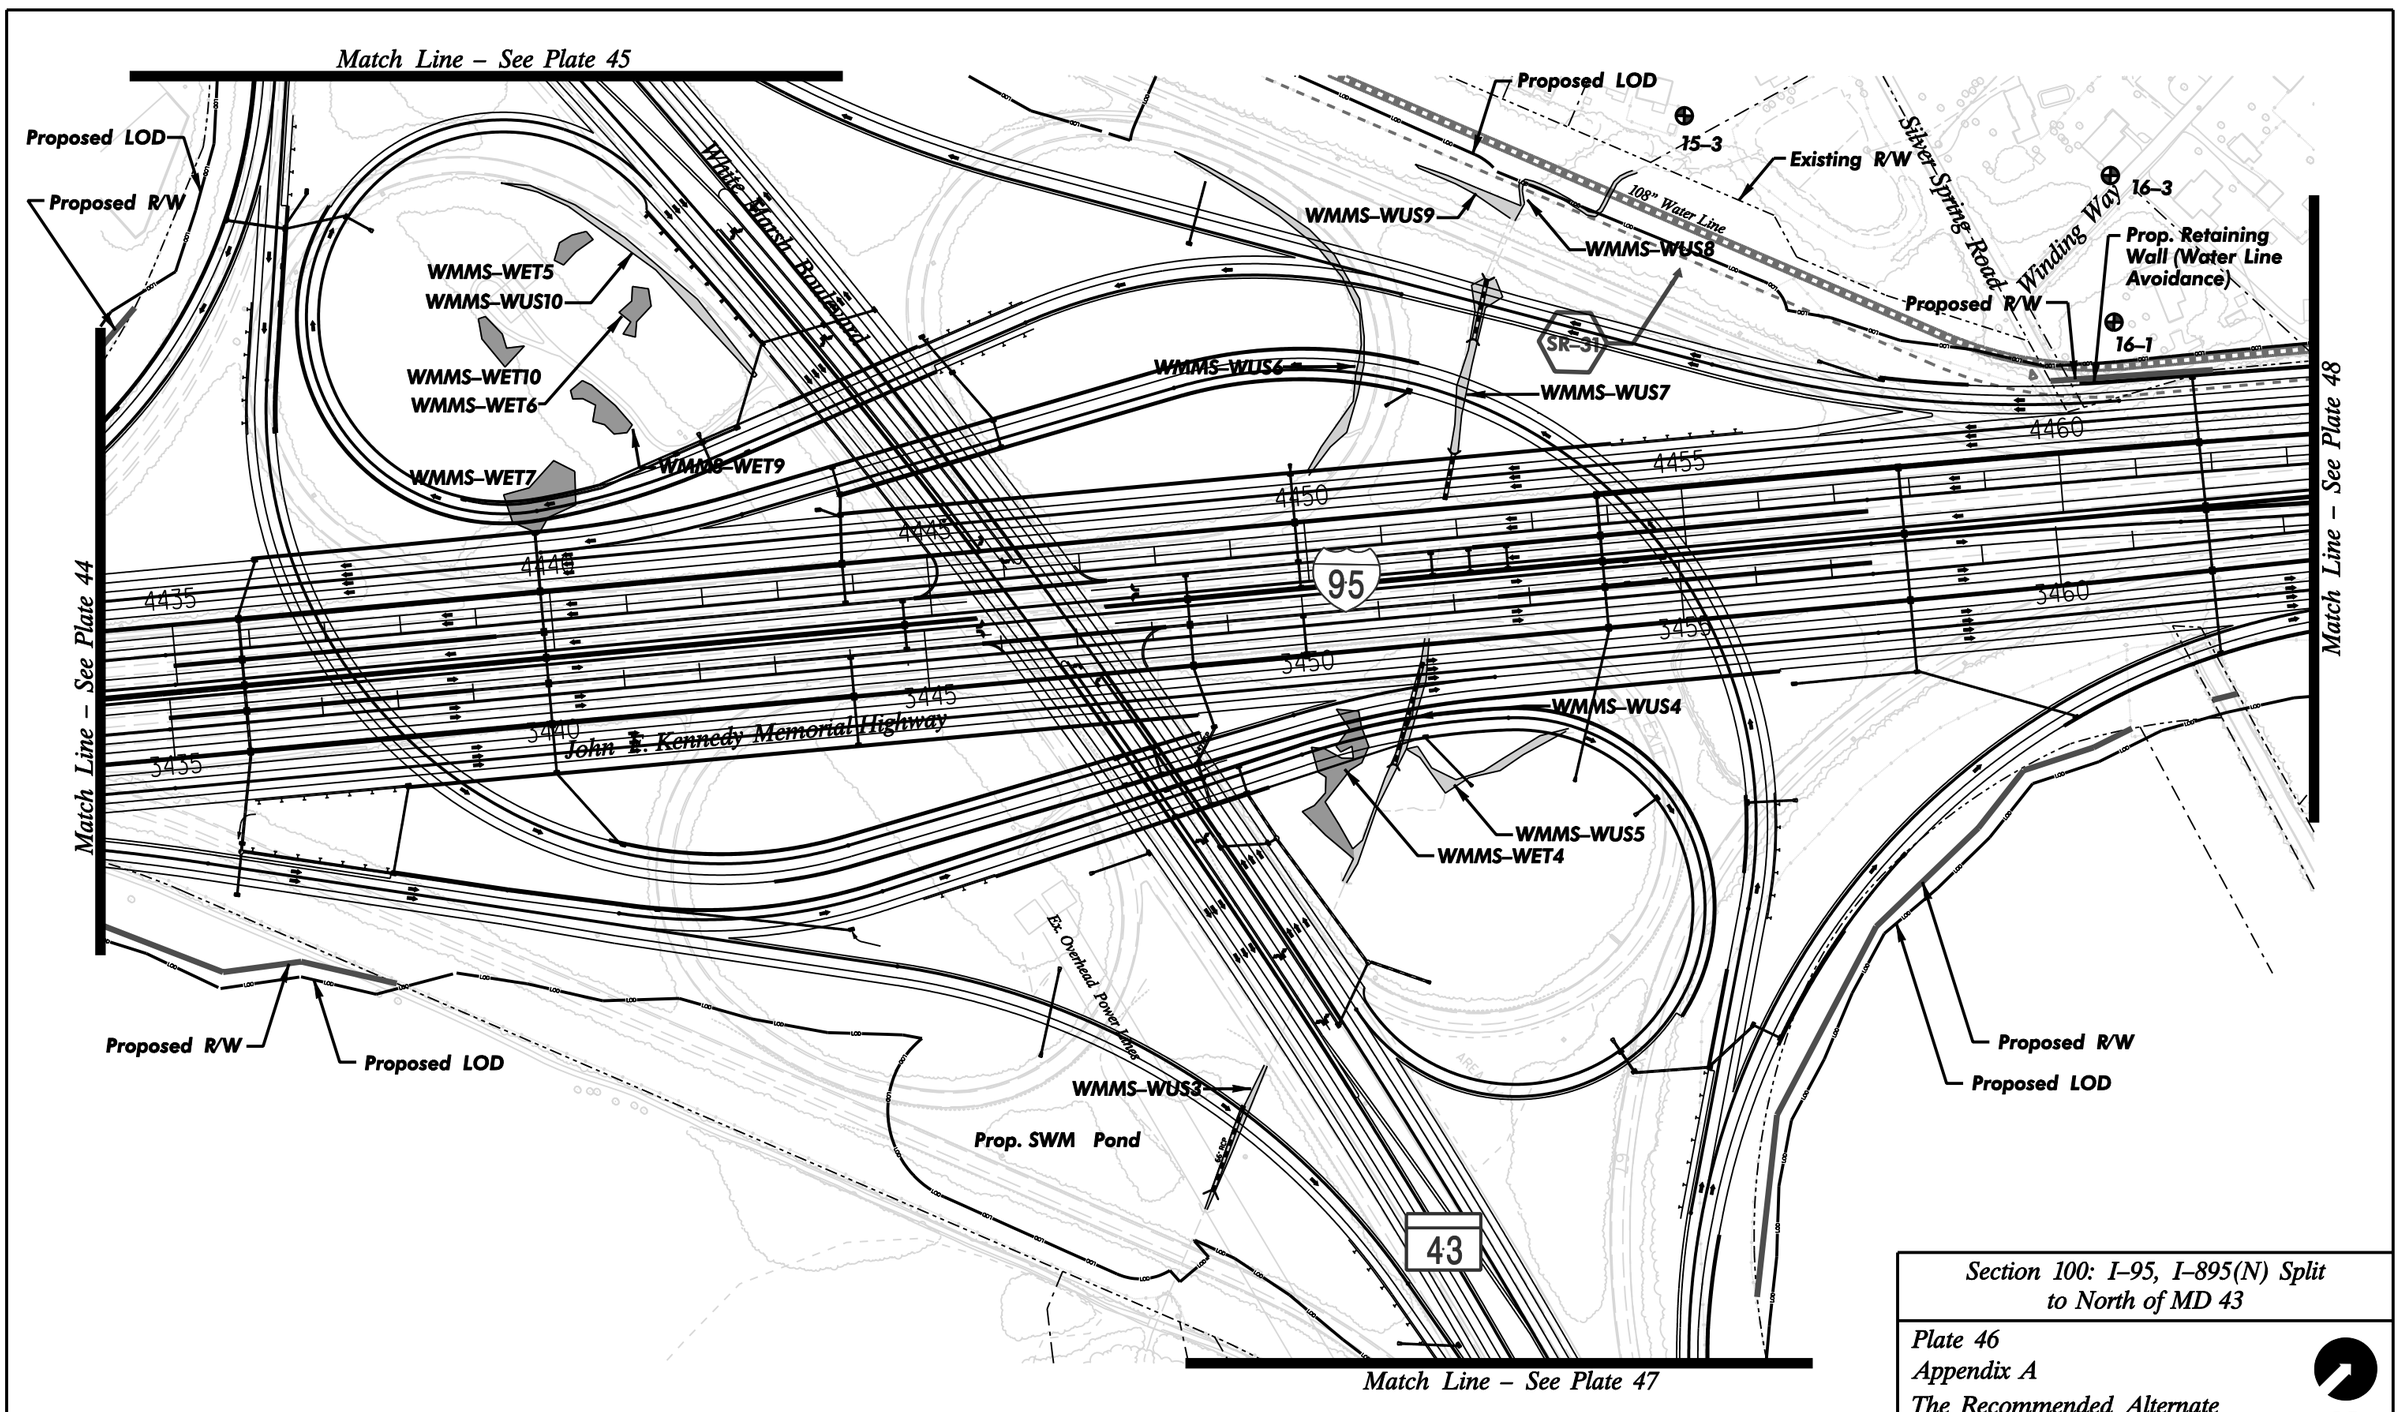

Section 100: I–95, I–895(N) Split to North of MD 43

Plate 46
Appendix A
The Recommended Alternate
Scale: 1" = 200'

N

Maryland Transportation Authority

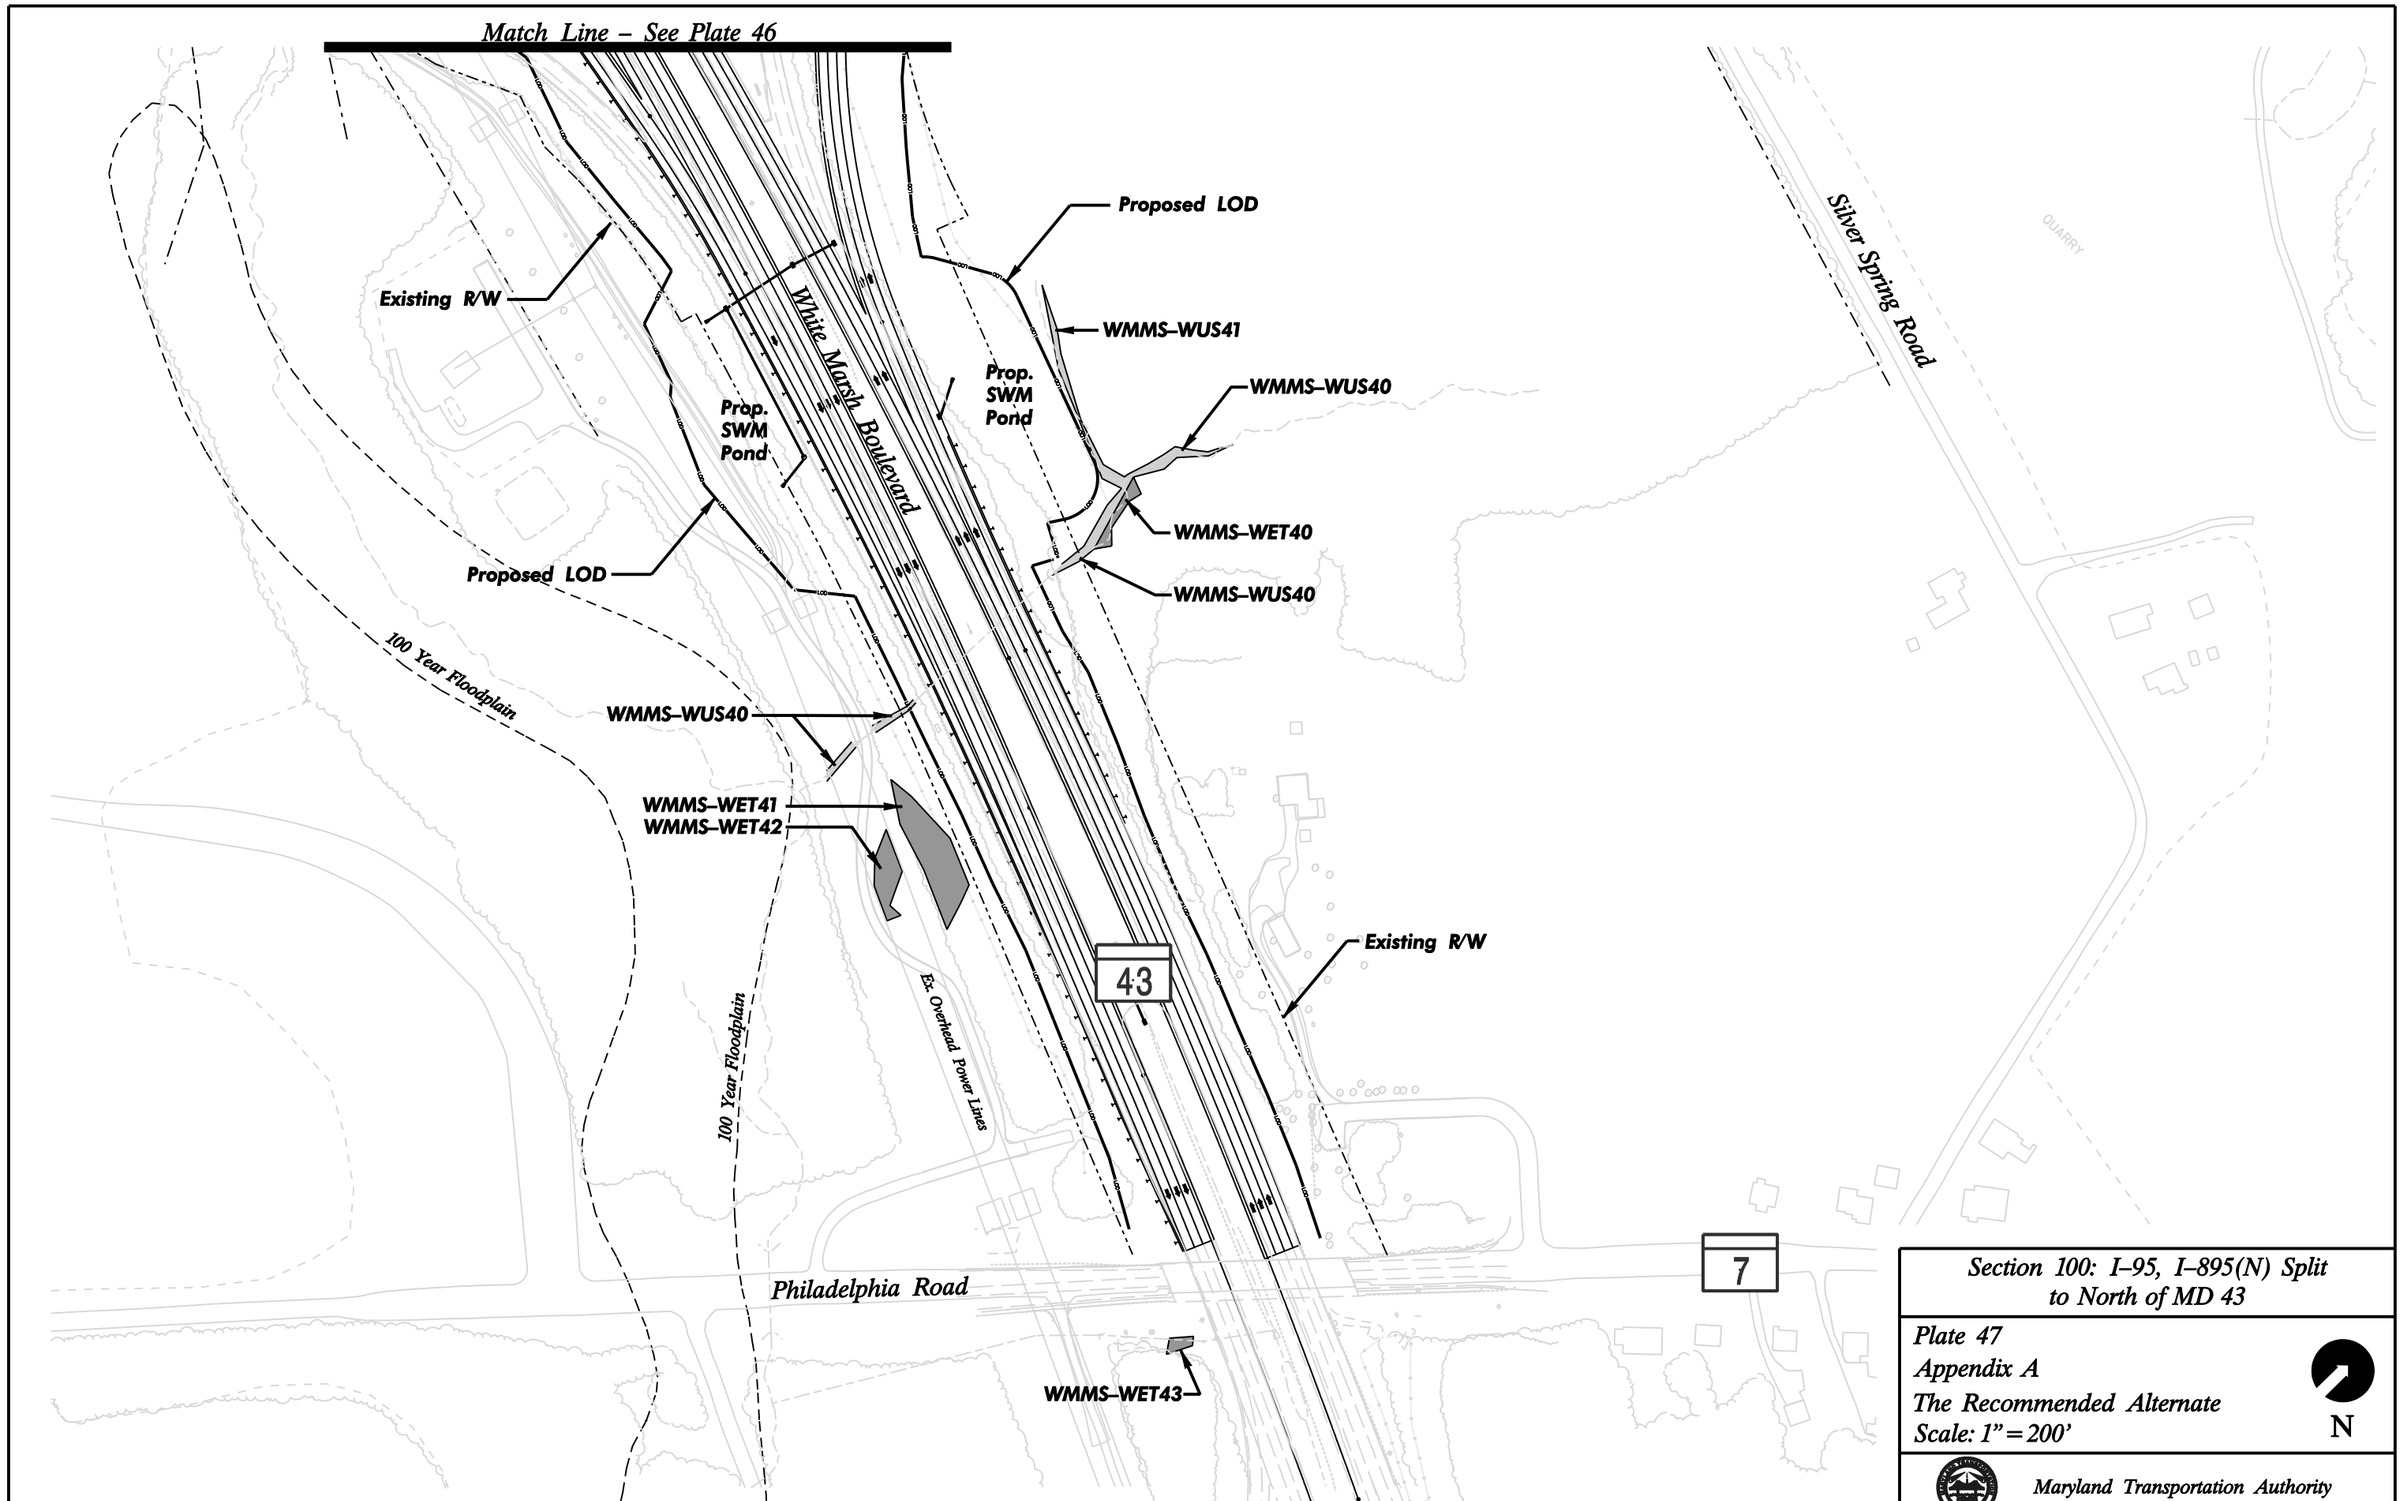

Section 100: I–95, I–895(N) Split to North of MD 43

Plate 47
Appendix A
The Recommended Alternate
Scale: 1" = 200'

N

Maryland Transportation Authority

American Legion Post #130

100 Year Floodplain

Honeygo Run

WMHG–WUS9

WMHG–WUS10

Proposed R/W

Proposed LOD

WMHG–WUS13

WMHG–WUS13A

WMHG–WUS3

18–1

Proposed R/W

WMHG–WET2

Existing R/W

WMHG–WUS14

Proposed LOD

SR–32

108" WATER MAIN

Proposed 12' Culvert Extension w/Retaining Wall on Top

Proposed Retaining Wall (Water Line Avoidance)

WMHG–WUS7

16–2

WMHG–WUS8

108" Water Line

WMHG–WUS11

WMHG–WUS12

4485

4480

4475

4470

4465

3485

3480

3475

3470

3465

490

95

Match Line – See Plate 46

Match Line – See Plate 49

John F. Kennedy Memorial Highway

WMHG–WUS4

WMHG–WUS2

Prop. SWM Pond

Proposed R/W

WMHG–WET3

18–1

19–2

Cowenton Avenue

Displacements

Perpetual Easement for Drainage

SR–33

17–1

Existing R/W

Proposed LOD

Proposed 12' Culvert Extension w/Retaining Wall on Top

Proposed R/W

WMHG–WUS1

WMHG–WET9

WMHG–WUS5

WMHG–WUS6

Proposed LOD

Honeygo Run

Whippoorwill Trailer Park (Abandoned – Now owned by Honeygo Run Reclamation Center)

Polecat Lane

Silver Spring Road

WMHG–WUS4

100 Year Floodplain

100 Year Floodplain

Forest Interior Dwelling Species(FIDS)

Section 100: I–95, I–895(N) Split to North of MD 43

Plate 48
Appendix A
The Recommended Alternate
Scale: 1" = 200'

N

Maryland Transportation Authority

Cowenton Avenue

Cowenton Avenue Park

Forest Interior Dwelling Species(FIDS)

BRBR–WET15

BRBR–WUS17

BRBR–WUS14

BRBR–WUS15

Proposed LOD

Tree No.66

Tree No.64

Tree No:67

Tree No.65

BRBR–WET5

BRBR–WUS13

BRBR–WET6

BRBR–WET9

Proposed R/W

Proposed LOD

Existing R/W

BRBR–WUST1

BRIS–WET1

Tree No.71

Tree No.68

Tree No.70

Tree No.69

108" Water Line

520

515

510

505

500

495

95

BRIS–WET3

BRBR–WUS7

Tree No.12

BRBR–WUS8

Tree No.18

Tree No.17

Tree No.15

Tree No.13

Tree No.11

Tree No.10

Tree No.14

SWM Pond

Proposed R/W

Tree No.22

Tree No.26

Tree No.25

Tree No.19

Tree No.20

Tree No.21

Tree No.16

BRBR–WUS7

BRBR–WUS13

Tree No.24

Tree No.23

Existing R/W

Proposed LOD

Proposed LOD

BRBR–WUS4

Property Easement for Drainage

Displacements

Forest Interior Dwelling Species(FIDS)

John F. Kennedy Memorial Highway

Match Line – See Plate 48

Match Line – See Plate 50

White Marsh Run 3rd Order Watershed

Bird River Run 3rd Order Watershed

Section 100: I–95, I–895(N) Split to North of MD 43

Plate 49
Appendix A
The Recommended Alternate
Scale: 1" = 200'

N

Maryland Transportation Authority

Peach Blossom Avenue

Moore's Orchard

Cobbler Court

3rd Order Watershed Run 3rd Order Watershed

Chesthaven Way

SR–35

Georgia Bell Drive

Bird River Run Lower Gunpowder

22–2

22–1

Proposed Retaining Wall

BRBR–WUS9

BRBR–WUS10

Proposed LOD

Joppa Road

Proposed R/W

BRBR–WUS9

BRBR–WET5

GPJR–WET4

Proposed LOD

20–1

Prop. SWM Pond

Forest Interior Dwelling Species(FIDS)

525 530 535 540 545 550

95

John F. Kennedy Memorial Highway

Match Line – See Plate 49

Match Line – See Plate 51

GPJR–WET6

BRBR–WUS1

BRBR–WUS2

BRBR–WET11

BRBR–WUS12

Proposed R/W

Proposed LOD

108" Water Line

Tree No.27

Tree No.28

Tree No.29

Tree No.30

Tree No.31

BRBR–WET10

BRBR–WUS1

Tree No.9

Forest Interior Dwelling Species(FIDS)

21–1

BRBR–WUS7

21–2

Tree No.32

Tree No.36

Tree No.37

Tree No.39

Tree No.38

Tree No.40

Tree No.33

Tree No.35

Tree No.34

Existing R/W

SR–34

BRBR–WET1

11204 Lilac Lane

Historic Property

Lilac Lane

Section 100: I–95, I–895(N) Split to North of MD 43

Plate 50
Appendix A
The Recommended Alternate
Scale: 1" = 200'

N

Maryland Transportation Authority

Fragrance Way

Forge Landing

Forge Hill Road

Bangert Avenue

Forge Heights

Ex. Overhead Power Lines

GPJR–WUS1

Proposed LOD

Easement for Stream Change

Perpetual Easement for Outlet Ditch

Existing R/W

Prop. SWM Pond

GPJR–WET7

GPJR–WUS4

GPJR–WET8

555

560

565

570

575

95

John F. Kennedy Memorial Highway

Match Line – See Plate 50

Match Line – See Plate 52

GPJR–WUS2

GPJR–WUS1

108" Water Line

Tree No.43

Tree No.41

Tree No.42

Tree No.5

Tree No.4

Tree No.45

Tree No.7

Tree No.6

BRBR–WET1

GPJR–WUS3

Tree No.44

Tree No.8

GPJR–WET1

Proposed LOD

SR-36

23–1

23–2

23–3

GPJR–WUS10

Existing R/W

New Life Baptist Church/
Greater Baltimore Crisis
Pregnancy Center

Madge Court

23–6

Equestrian Acres

Kathryns Court

Rogue Court

Smiloff Road

Section 100: I–95, I–895(N) Split
to North of MD 43

Plate 51
Appendix A
The Recommended Alternate
Scale: 1" = 200'

N

Maryland Transportation Authority

Bush Street

100 Year Floodplain

GPJR–WUS10

Palomino Road

Proposed LOD

Air Park Drive

Existing R/W

Match Line – See Plate 51

580

585

590

595

600

605

95

John F. Kennedy Memorial Highway

Proposed LOD

108" Water Line

Existing R/W

23–4

The Business Car Transportation Services

Ex. Overhead Power Lines

23–5

New Forge Road

100 Year Floodplain

Sylvania Mobile Home Community

Lloyd Avenue

Loreley Community Center

Honeygo Square

Section 100: I–95, I–895(N) Split to North of MD 43

Plate 52

Appendix A

The Recommended Alternate

Scale: 1" = 200'

N

Maryland Transportation Authority