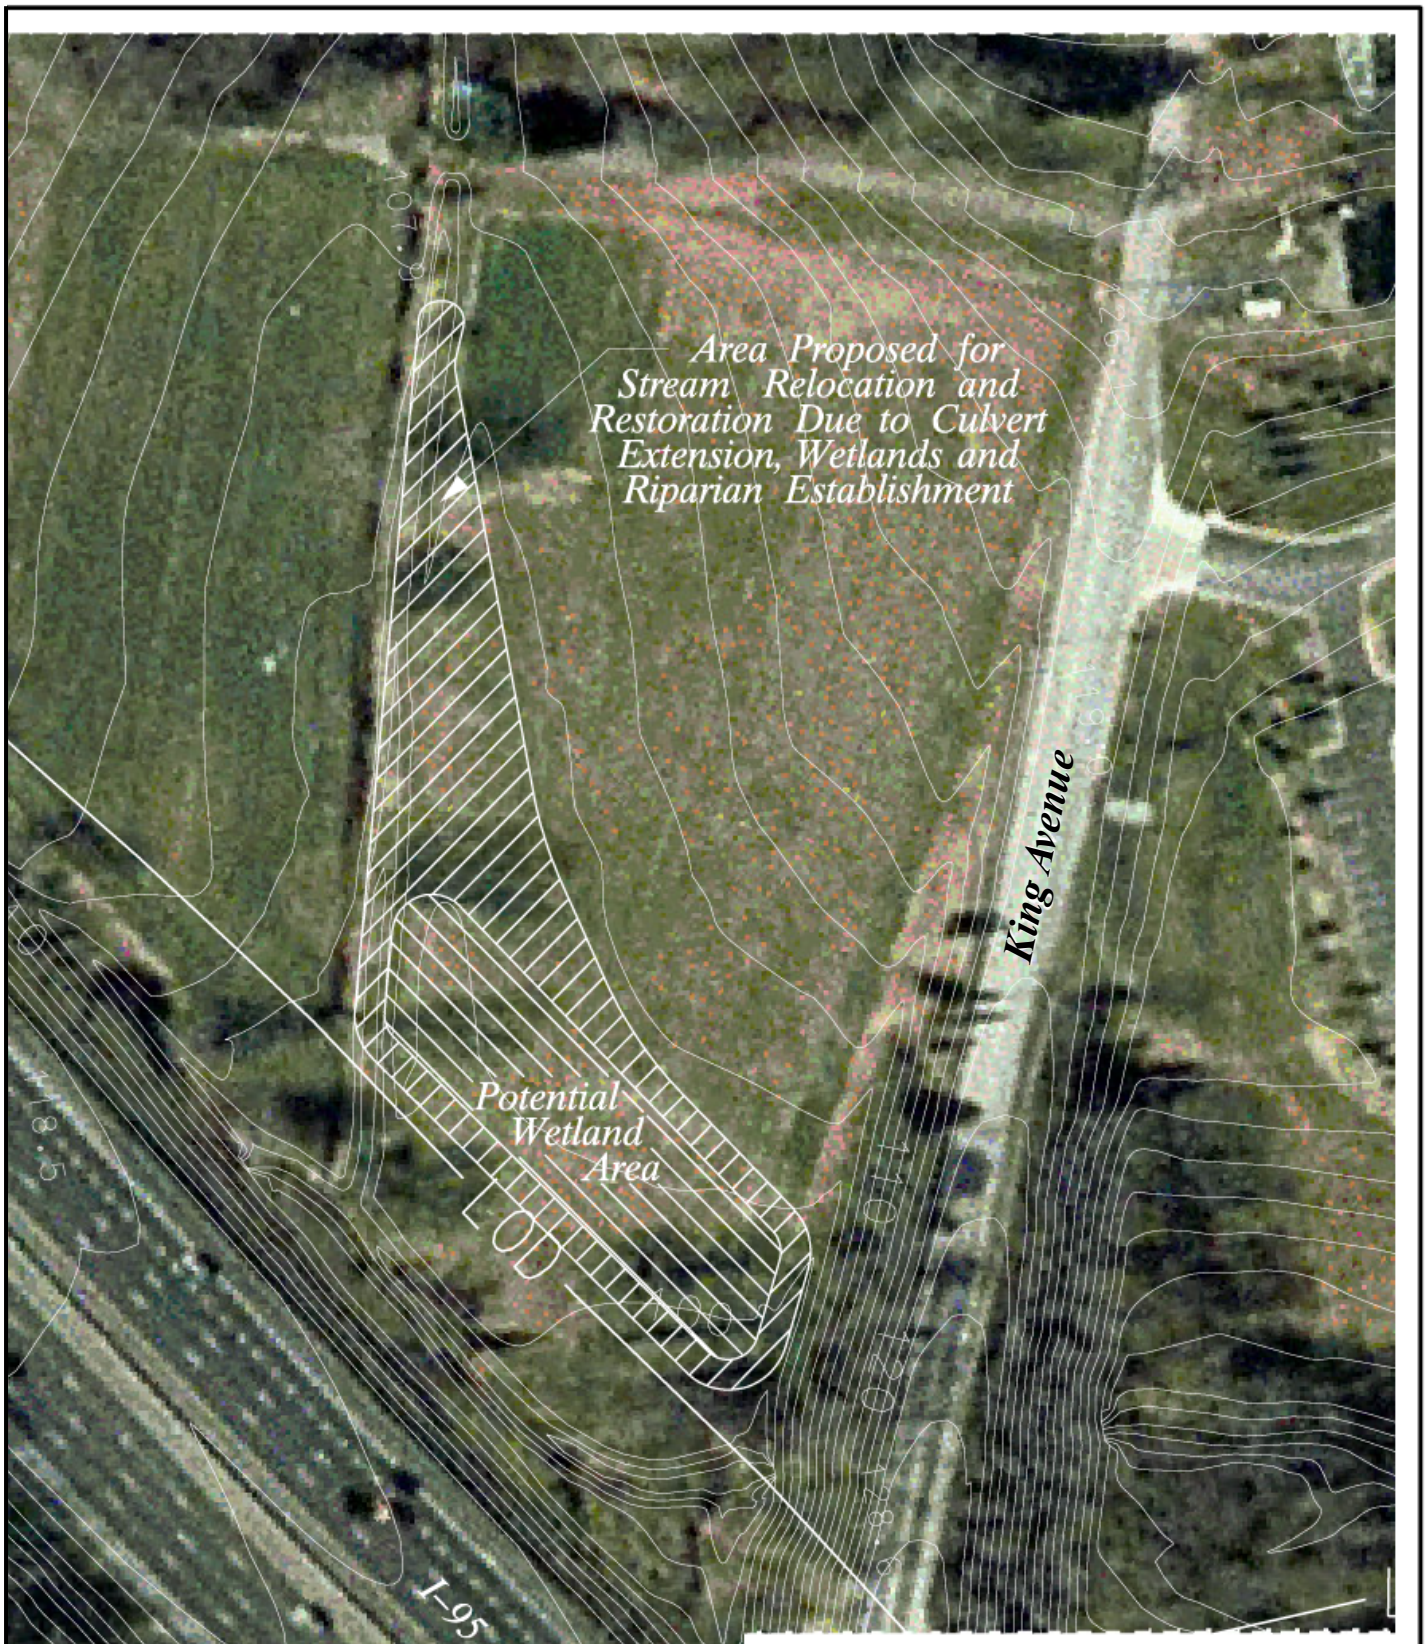

Section 100: I-95, I-895(N) Split to North of MD 43

FIGURE III-2D
Stream Restoration & Wetland Mitigation
Site #4: King Avenue Site
Scale: 1" = 400'

N

Maryland Transportation Authority

C:\4770\09\Design\Engineering\Displays\wetland meetings\handouts\d101-kingave.dgn