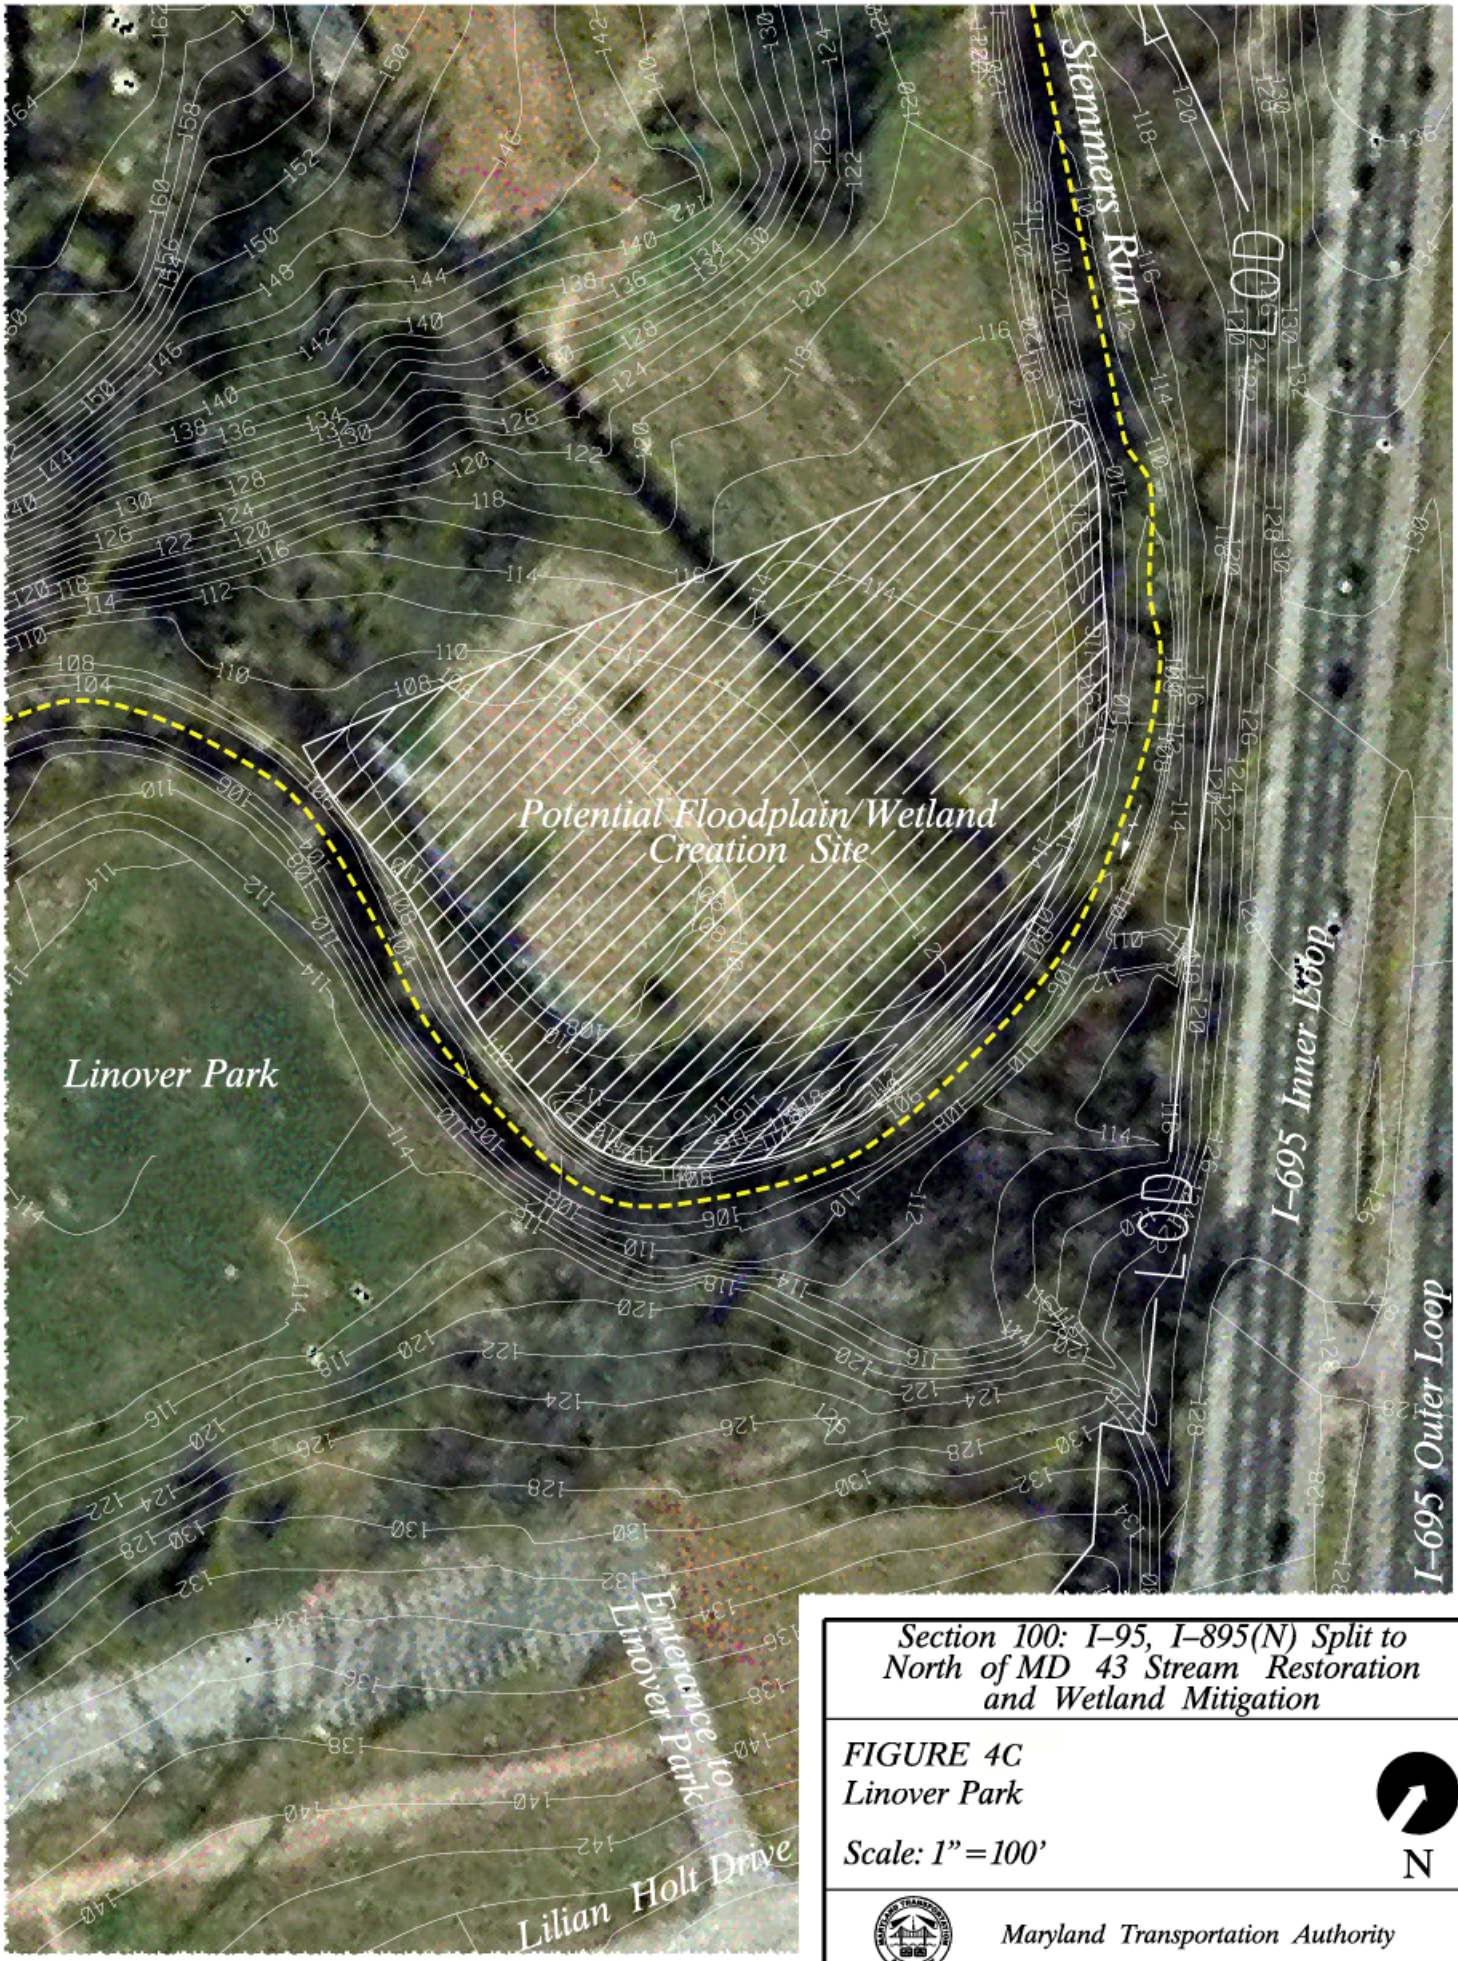

Section 100: I–95, I–895(N) Split to North of MD 43 Stream Restoration and Wetland Mitigation

FIGURE 4C
Linover Park

Scale: 1" = 100'

N

Maryland Transportation Authority

C:\4770\09\Design\Engineering\Displays\wetland meetings\handouts\dl02-linoverpark.dgn