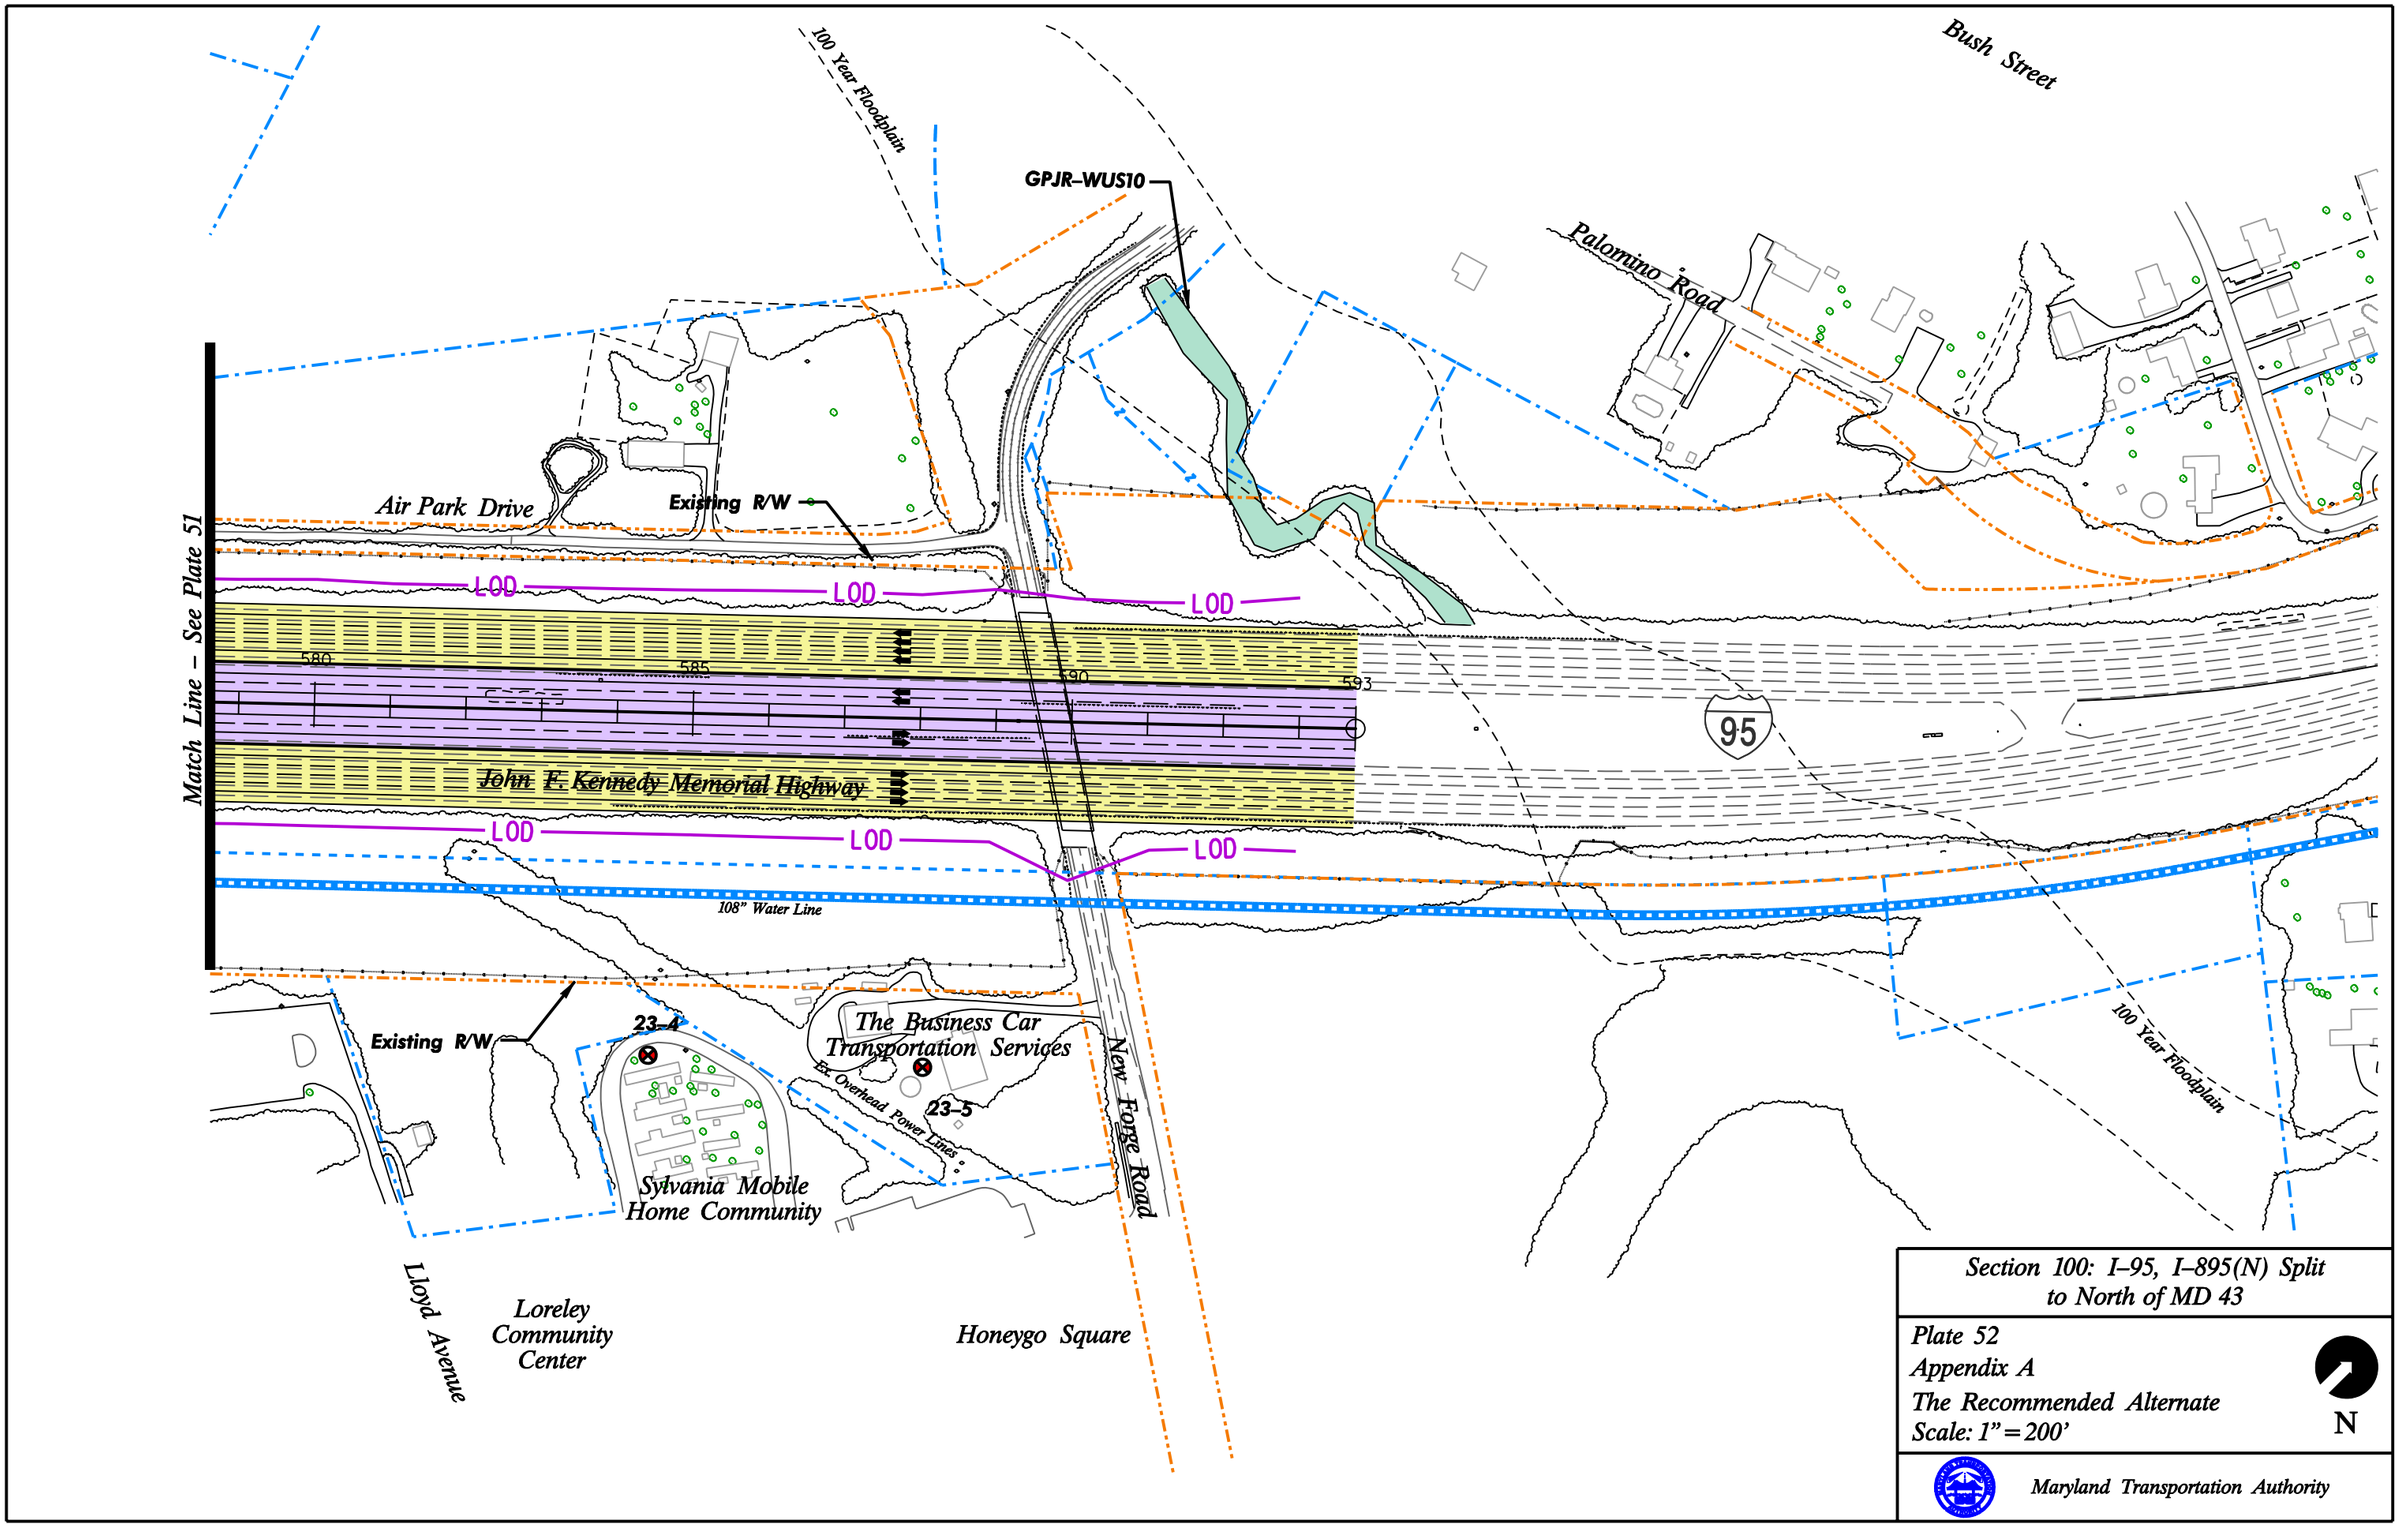
Bush Street
100 Year Floodplain
GPJR–WUS10
Palomino Road
Air Park Drive
Existing R/W
LOD
LOD
LOD
580
585
590
593
95
Match Line – See Plate 51
John F. Kennedy Memorial Highway
LOD
LOD
LOD
108" Water Line
Existing R/W
23–4
The Business Car Transportation Services
23–5
Ex. Overhead Power Lines
New Forge Road
100 Year Floodplain
Sylvania Mobile Home Community
Lloyd Avenue
Loreley Community Center
Honeygo Square
Section 100: I–95, I–895(N) Split to North of MD 43
Plate 52
Appendix A
The Recommended Alternate
Scale: 1" = 200'
N
Maryland Transportation Authority