 
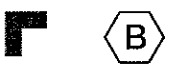
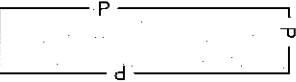
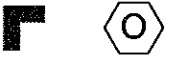


Appendix A:
Preferred Alternative Plates

LEGEND

	Waters of the U.S. (WUS)		Limit of Disturbance (LOD)
	Wetlands		Existing Right-of-Way
	Verified Forest Line		Proposed Right-of-Way (ROW)
	Specimen Tree & Tree Number		Proposed Retaining Wall
	Critical Root Zone		Proposed Noise Wall
	100 Year Floodplain		Noise Receptor
	8-digit Watershed Boundary		Business Displacement
	Park Boundary		Outbuilding Displacement
	Forested Interior Dwelling Species (FIDS)		Residential Displacement
	Cut/Fill Line		

Appendix : A
EXPRESS TOLL LANES ALTERNATIVE
LEGEND

SECTION 200:
I-95, NORTH OF MD 43 TO NORTH OF MD 22
JOHN F. KENNEDY MEMORIAL HIGHWAY
BALTIMORE & HARFORD COUNTIES



MARYLAND TRANSPORTATION AUTHORITY

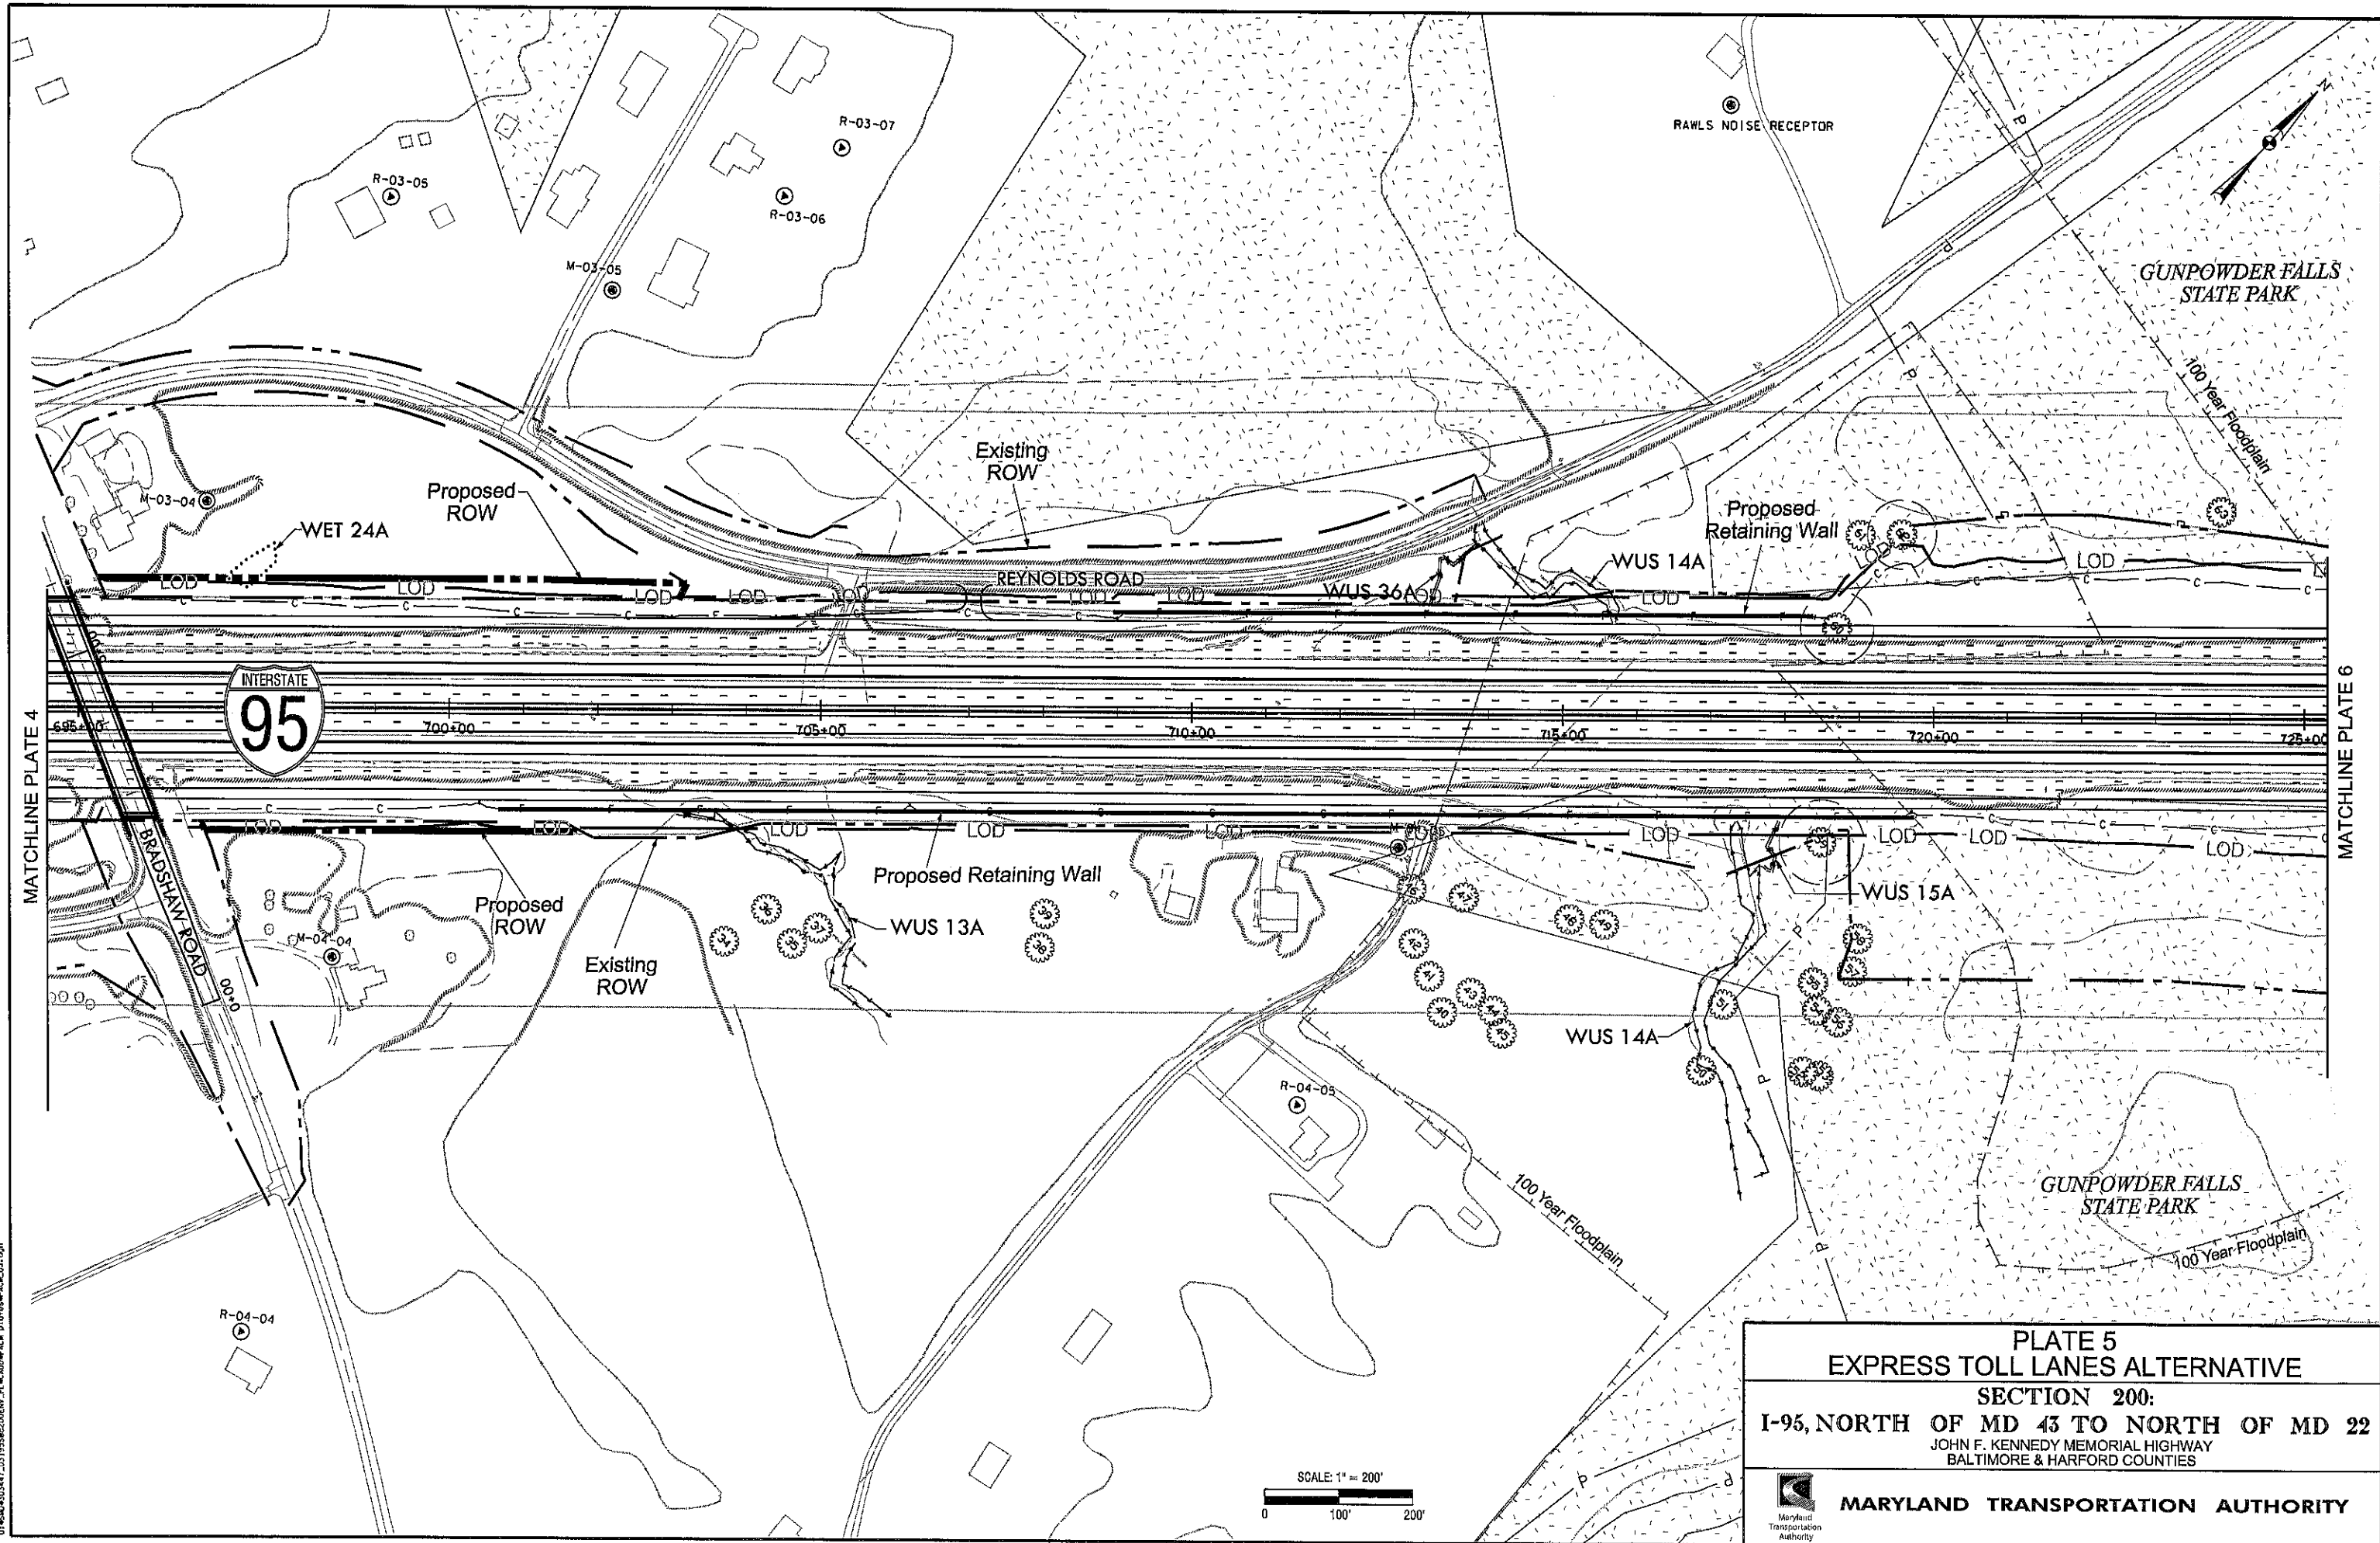


PLATE 5	
EXPRESS TOLL LANES ALTERNATIVE	
SECTION 200:	
I-95, NORTH OF MD 43 TO NORTH OF MD 22	
JOHN F. KENNEDY MEMORIAL HIGHWAY	
BALTIMORE & HARFORD COUNTIES	
	MARYLAND TRANSPORTATION AUTHORITY

0:\BMD\033447_03195\BMD0305\BMD_033447\BMD_033447.dgn

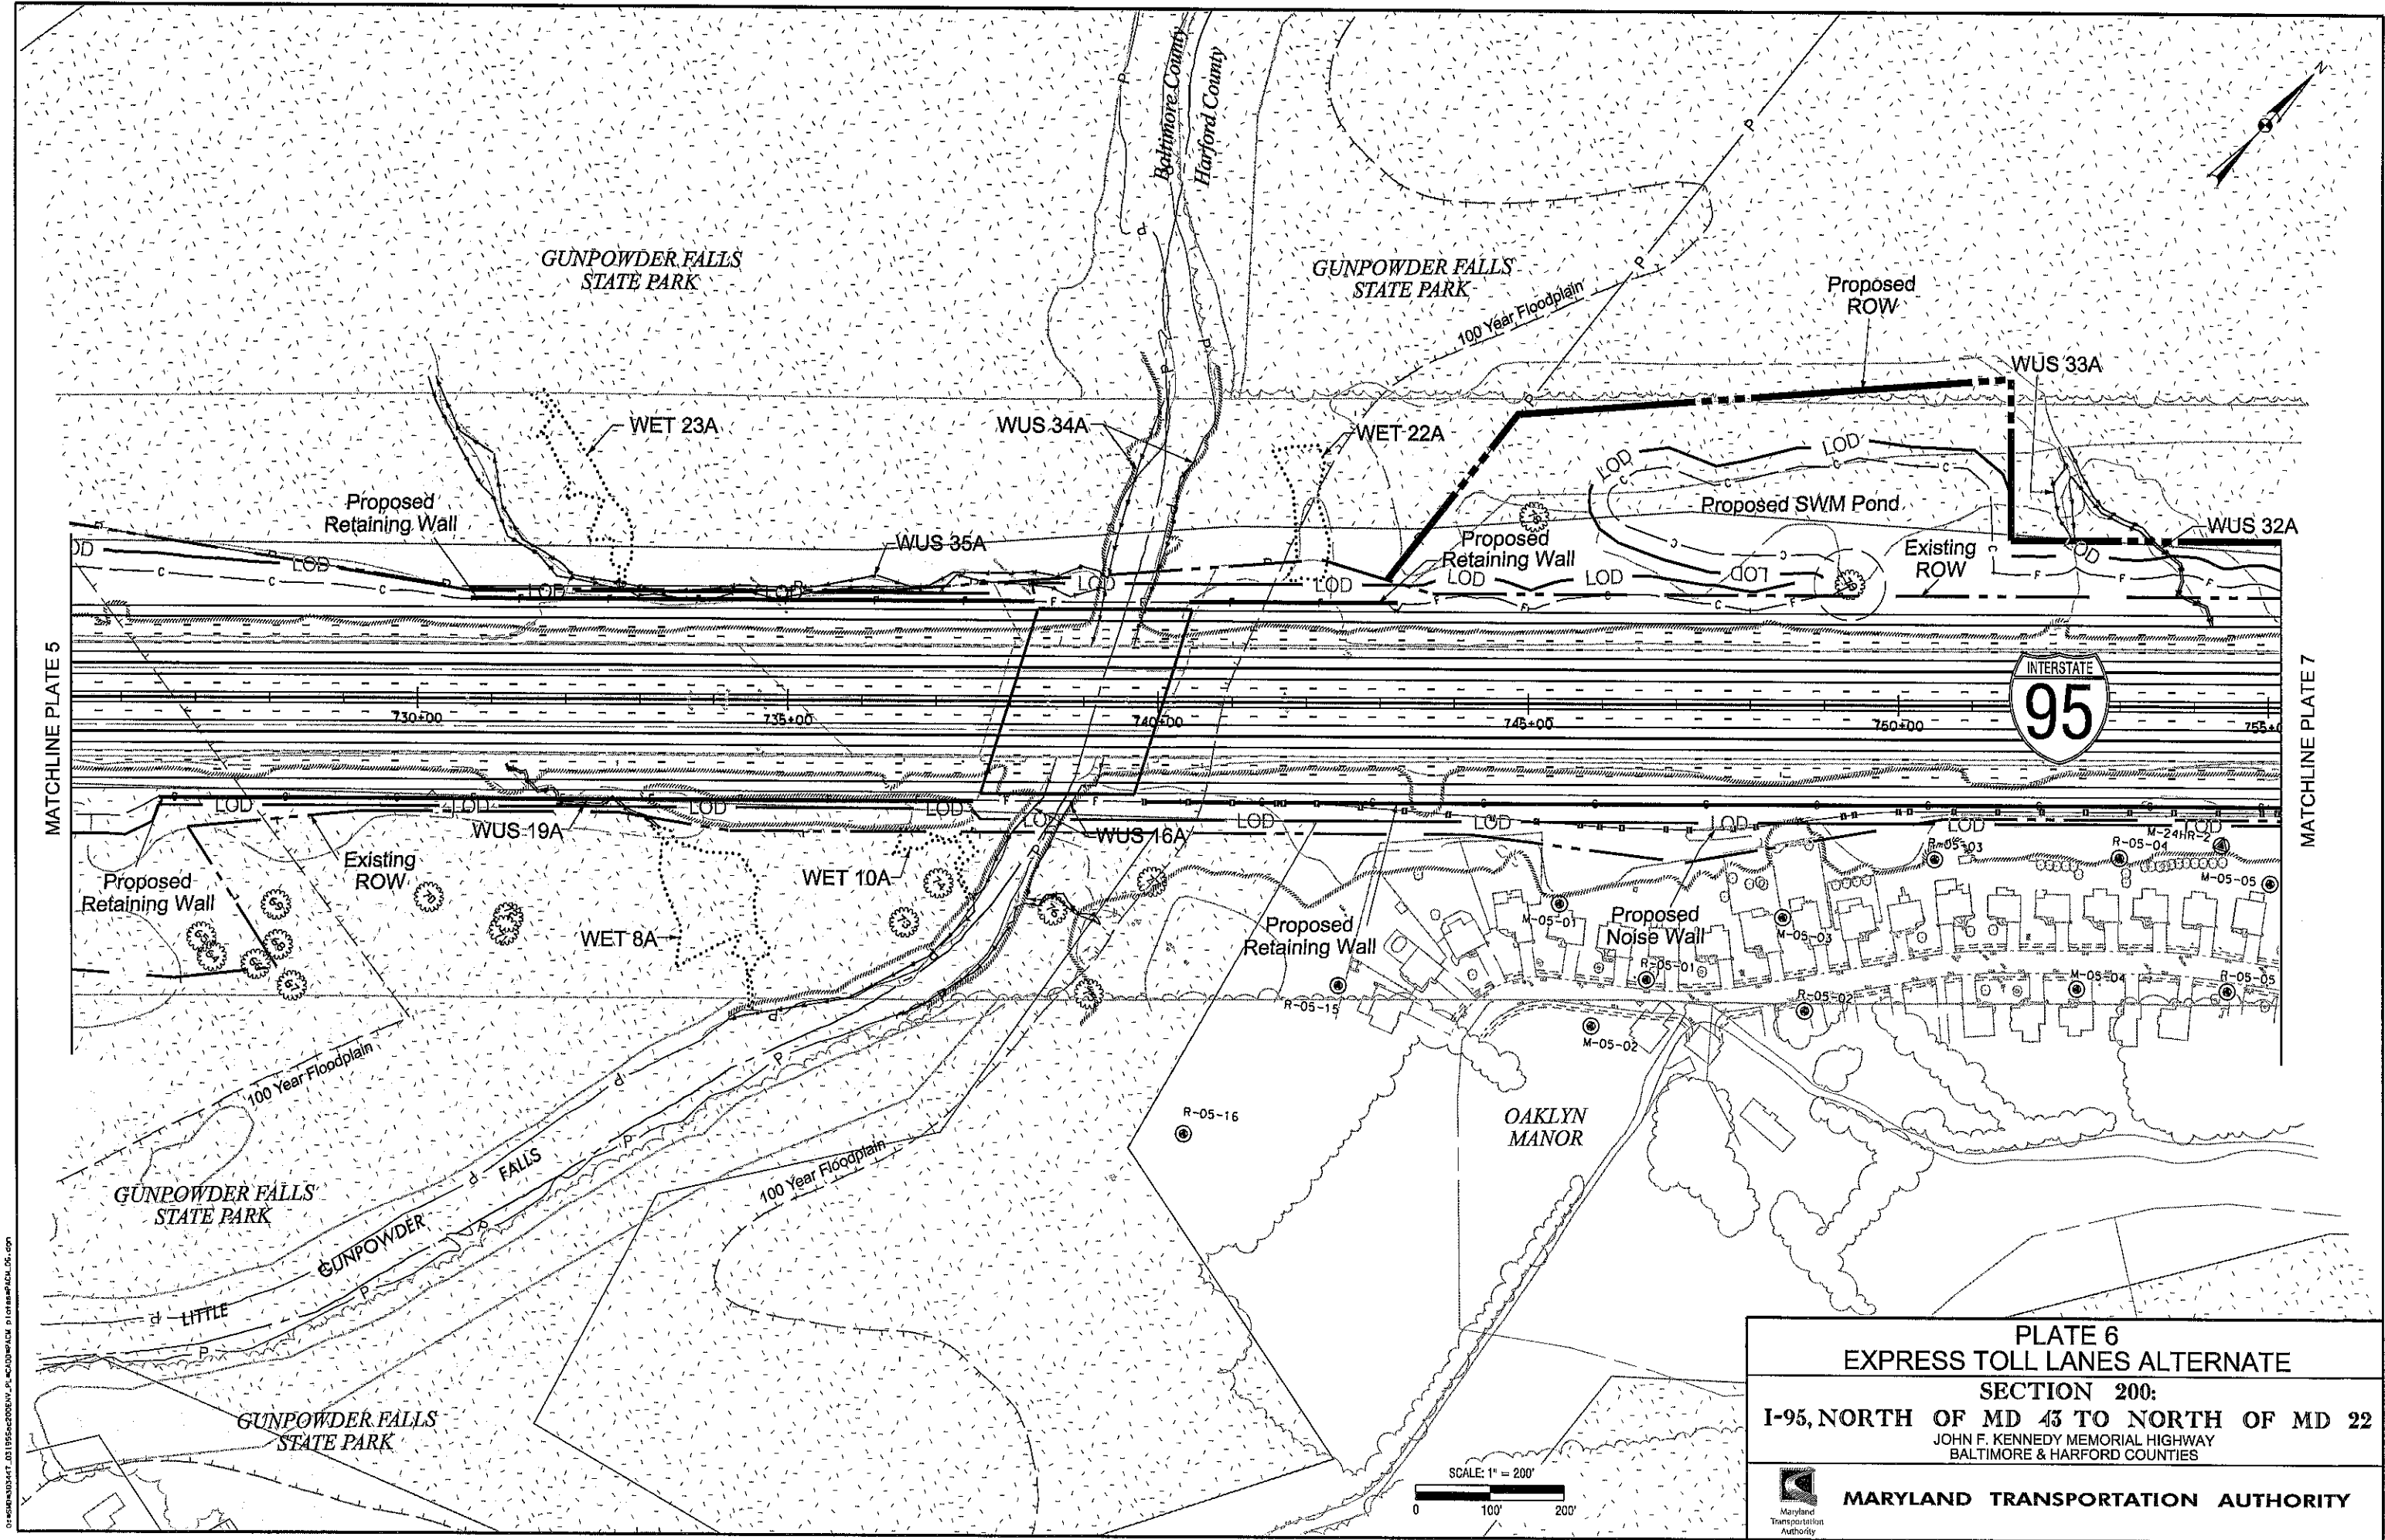
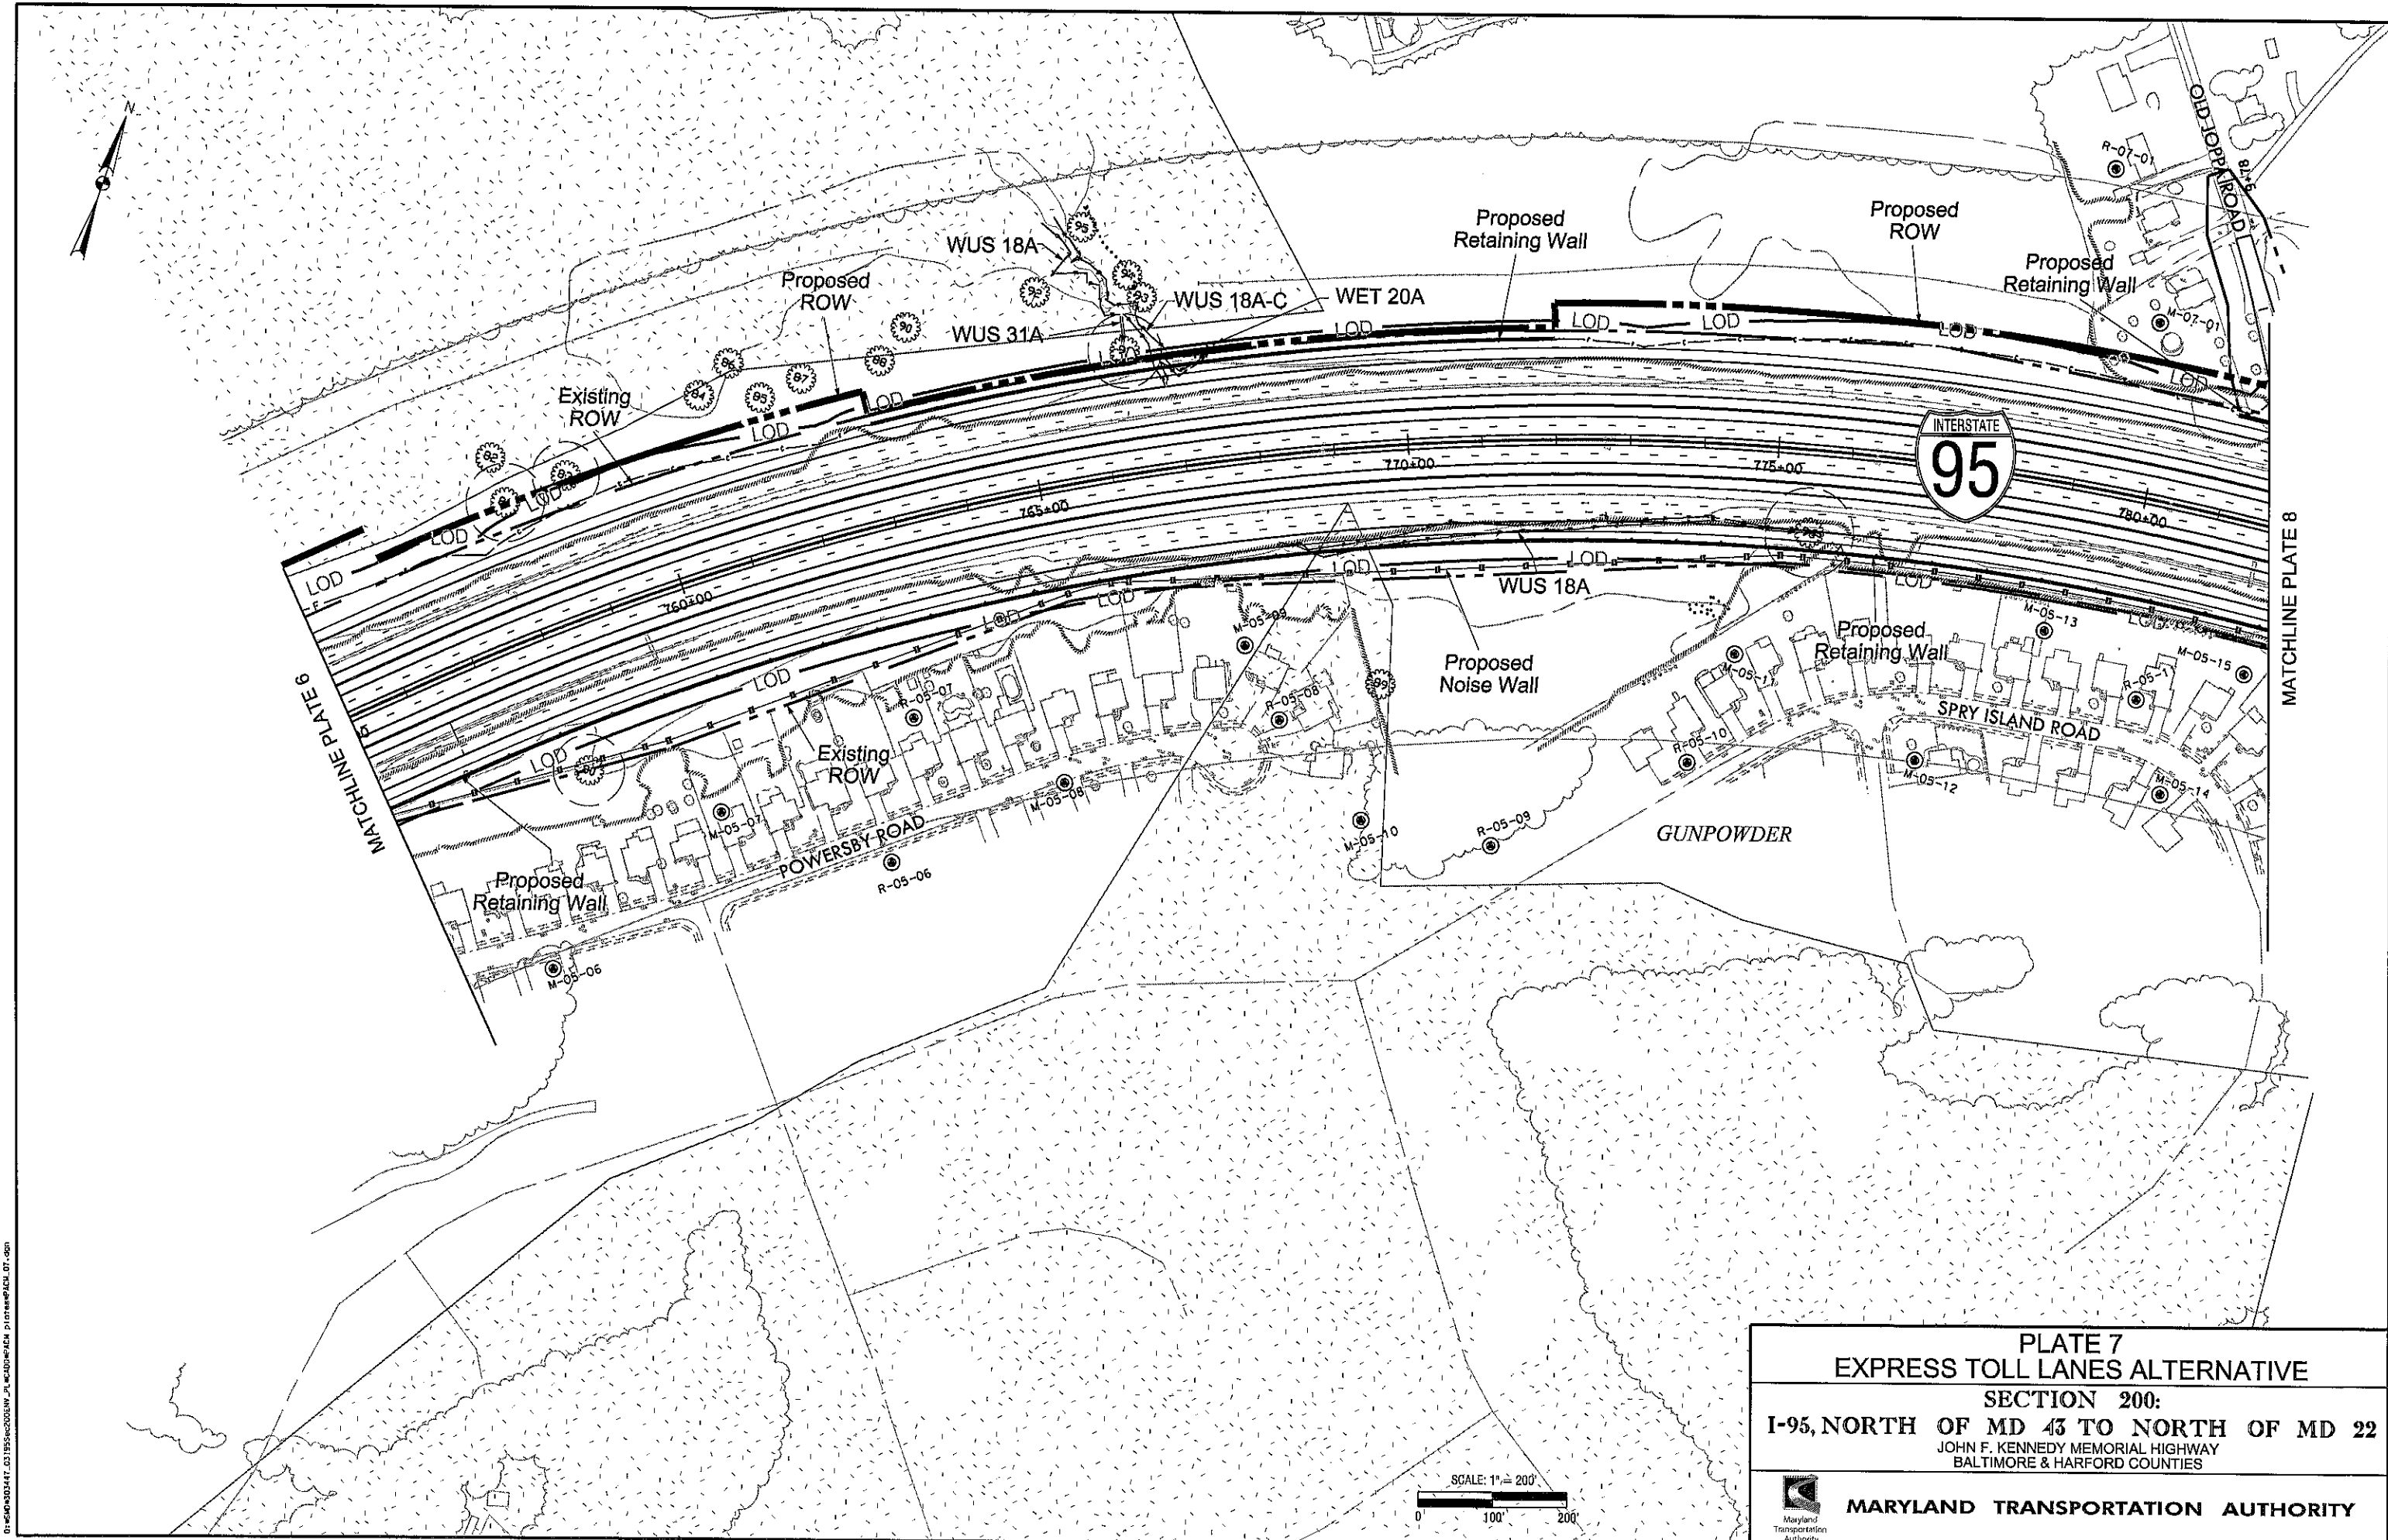


PLATE 6	
EXPRESS TOLL LANES ALTERNATE	
SECTION 200:	
I-95, NORTH OF MD 43 TO NORTH OF MD 22	
JOHN F. KENNEDY MEMORIAL HIGHWAY	
BALTIMORE & HARFORD COUNTIES	
	MARYLAND TRANSPORTATION AUTHORITY

0:\MNTA\33347_01\95EXPRESS_TOLL_LANES_ALTERNATE\PLATE 06.dgn

D:\MD\MD0447_01\1955020000\PL\MD0447.PACM D:\MD\MD0447_01.dgn



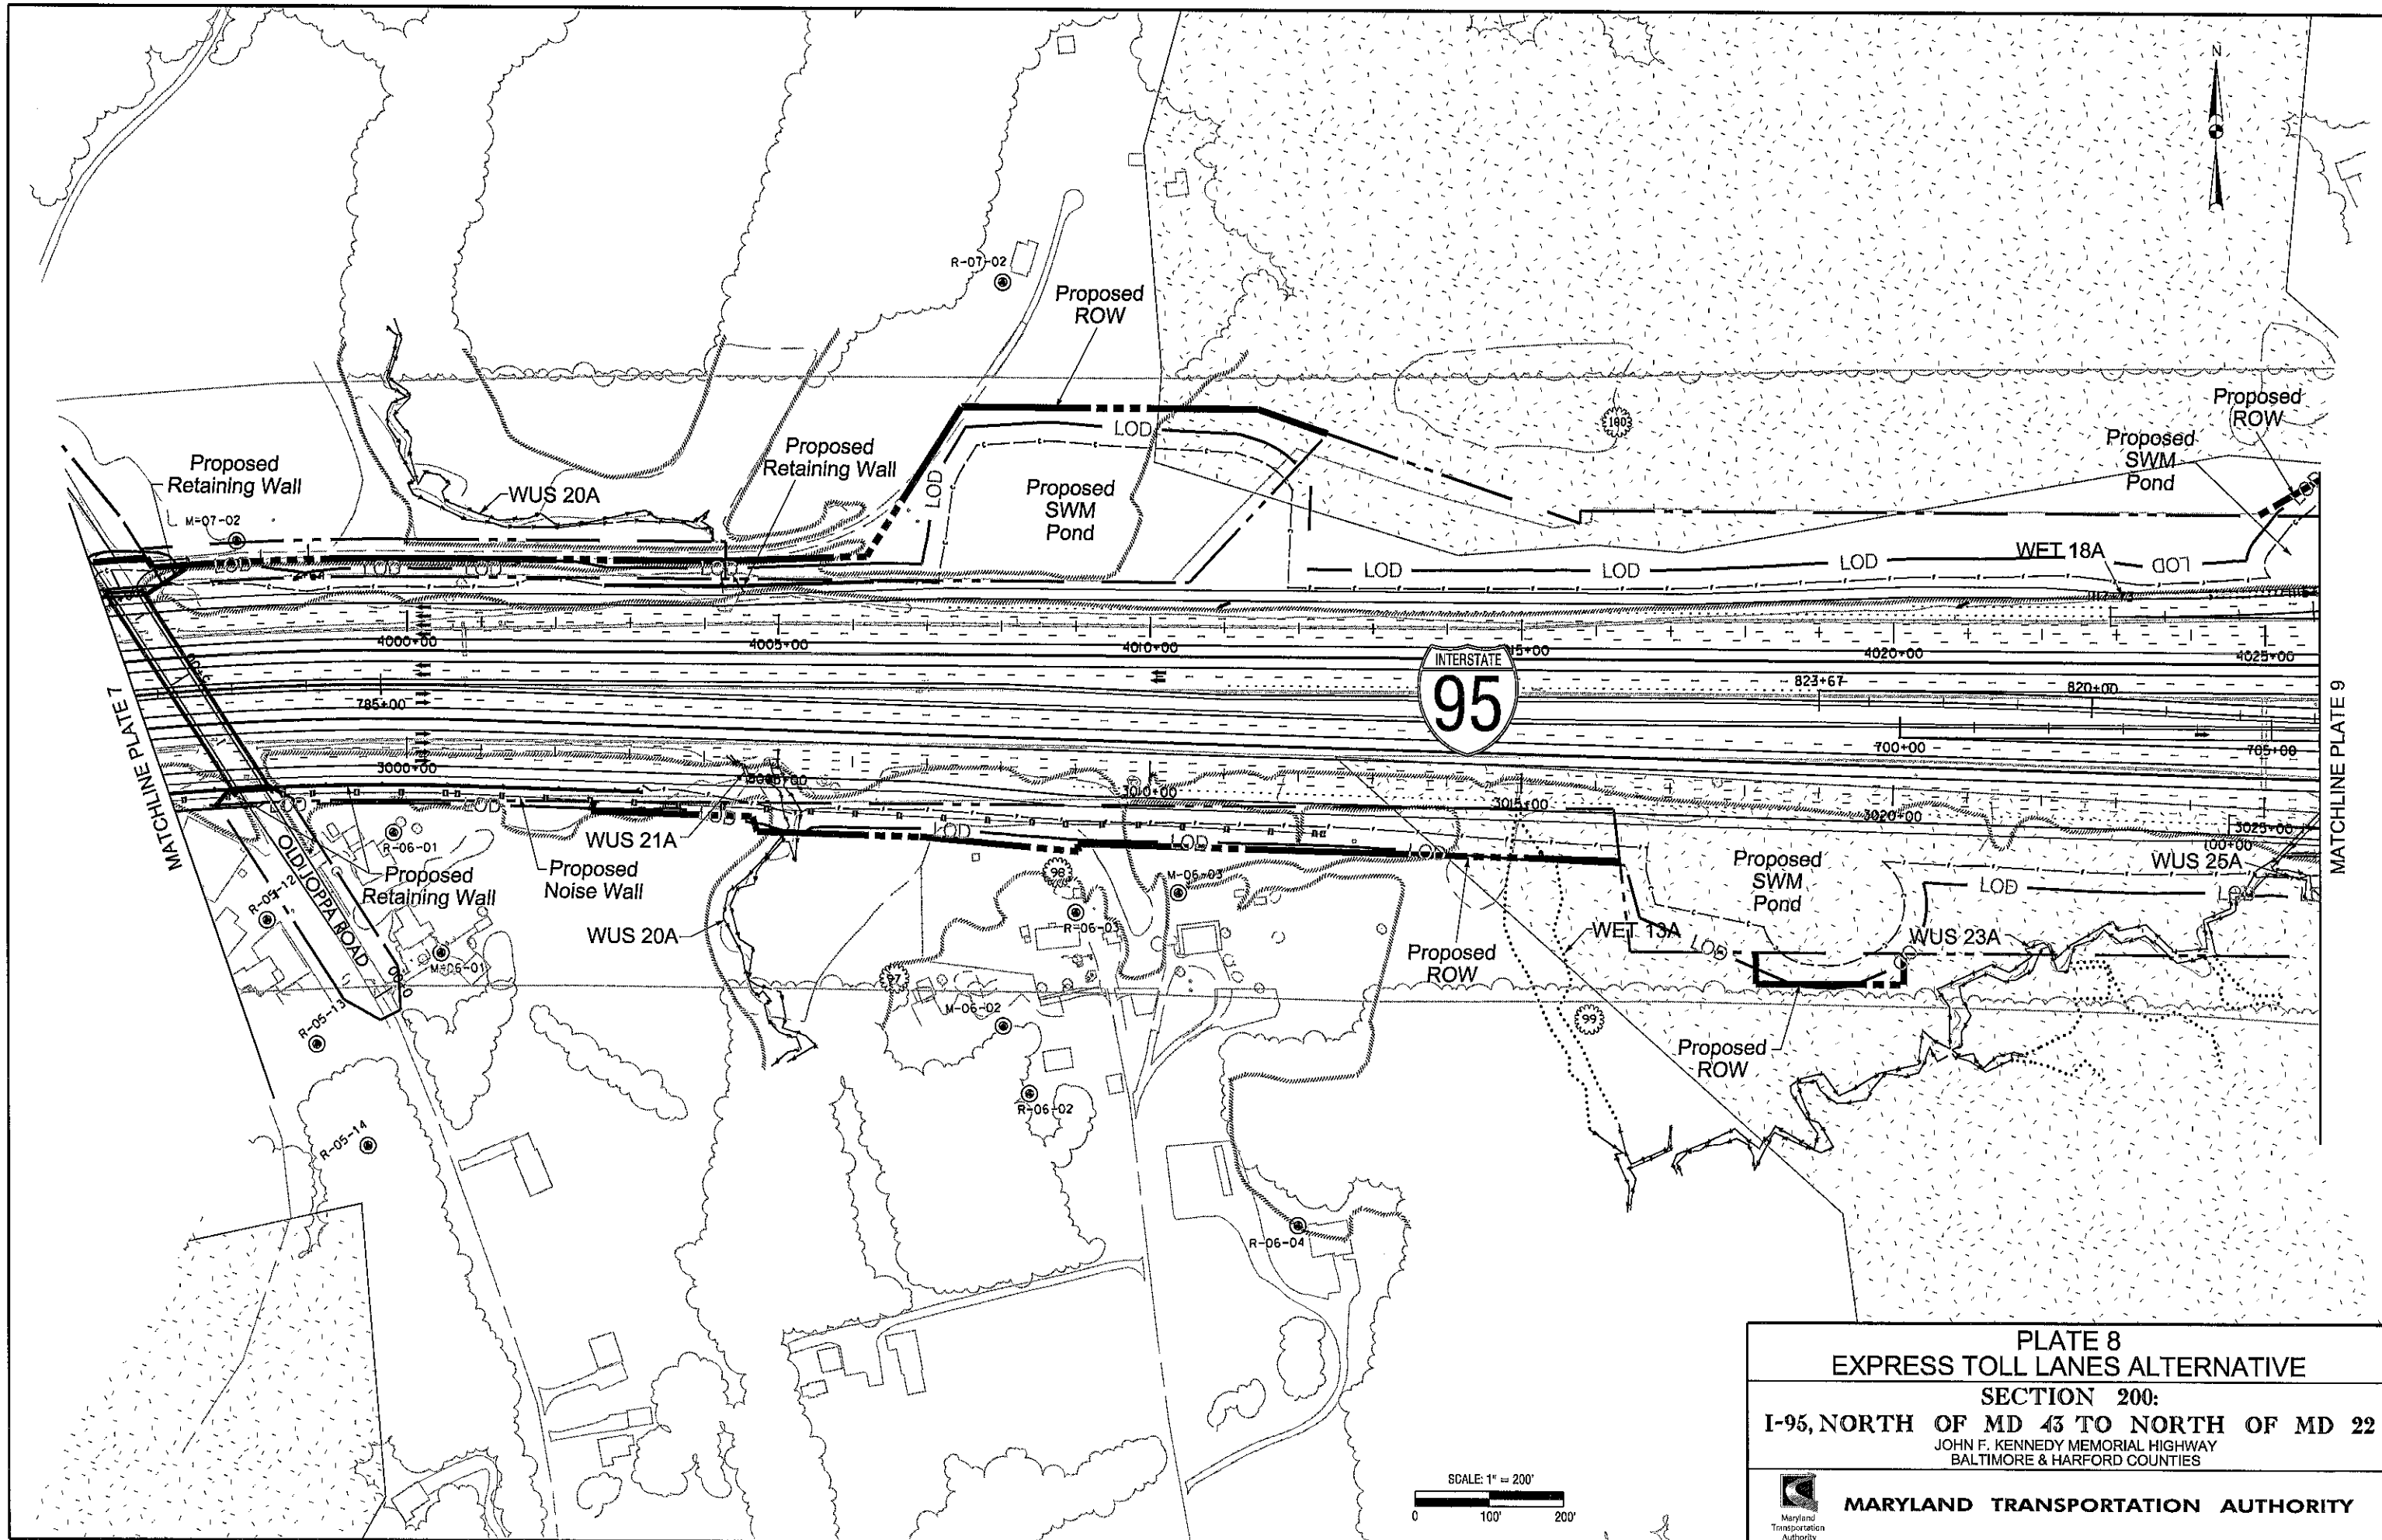


PLATE 8 EXPRESS TOLL LANES ALTERNATIVE	
SECTION 200: I-95, NORTH OF MD 43 TO NORTH OF MD 22 JOHN F. KENNEDY MEMORIAL HIGHWAY BALTIMORE & HARFORD COUNTIES	
	MARYLAND TRANSPORTATION AUTHORITY

MATCHLINE PLATE 9 P&R

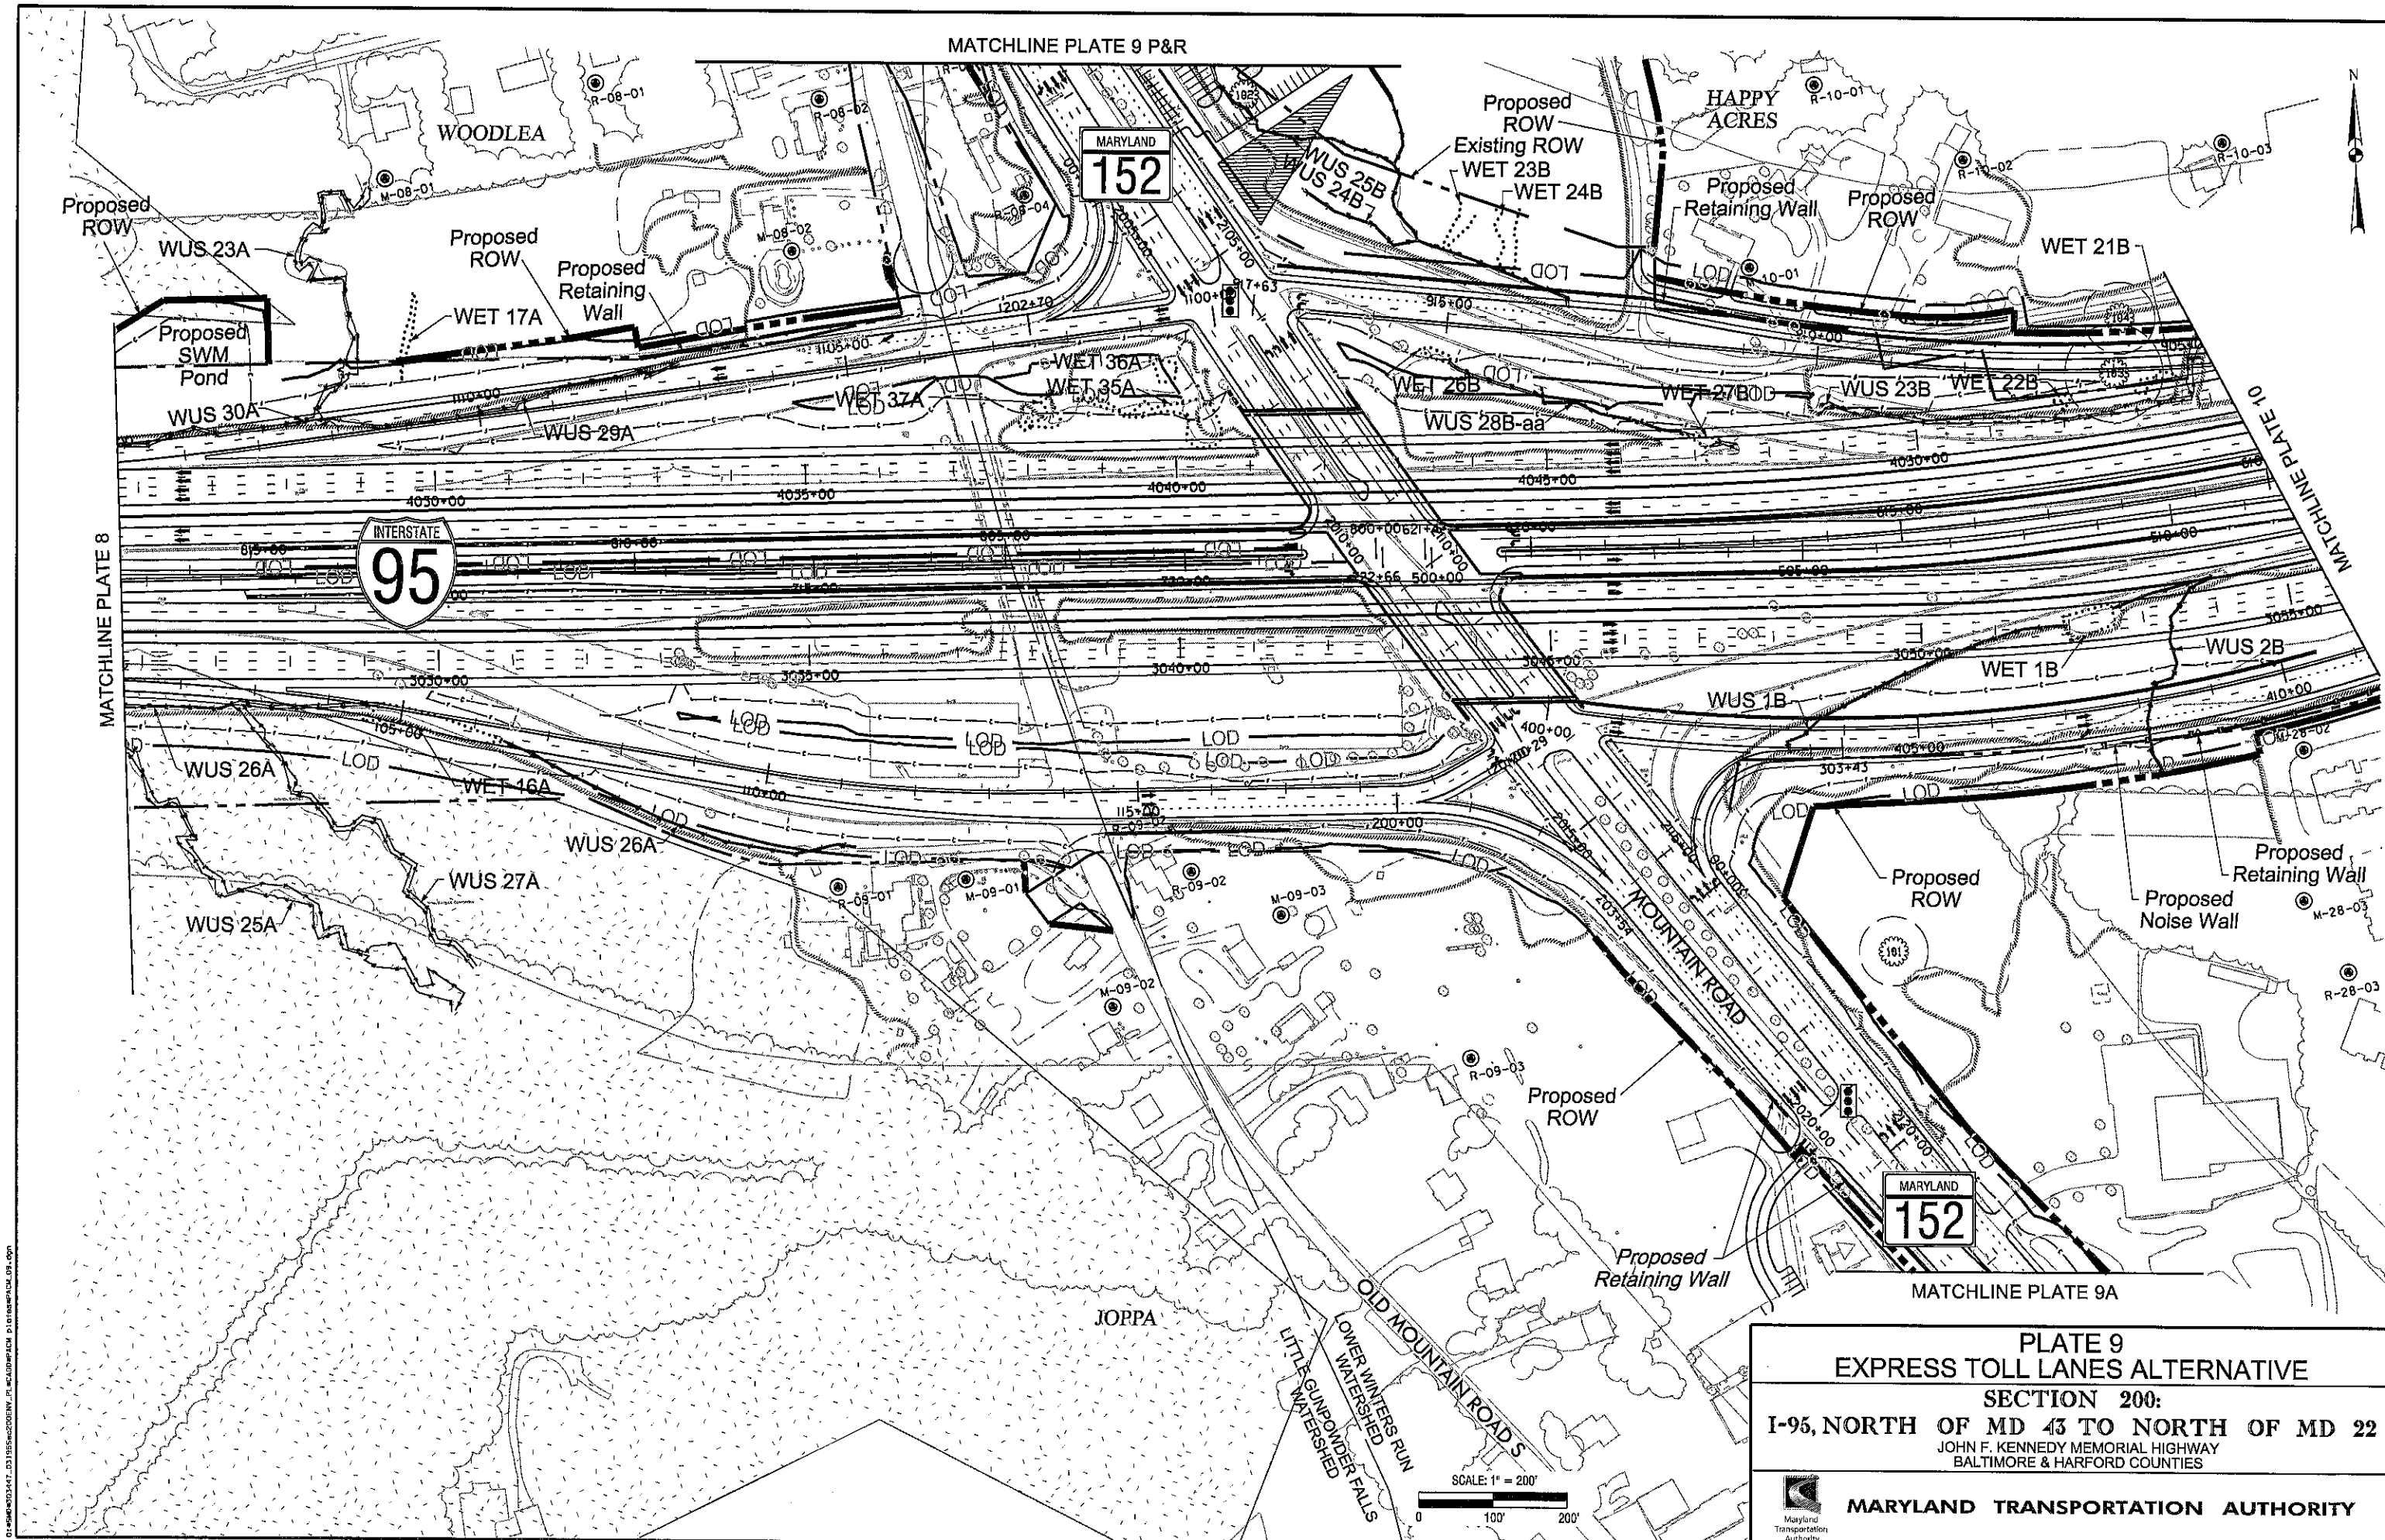


PLATE 9
EXPRESS TOLL LANES ALTERNATIVE
SECTION 200:
I-95, NORTH OF MD 43 TO NORTH OF MD 22
JOHN F. KENNEDY MEMORIAL HIGHWAY
BALTIMORE & HARFORD COUNTIES

MARYLAND TRANSPORTATION AUTHORITY


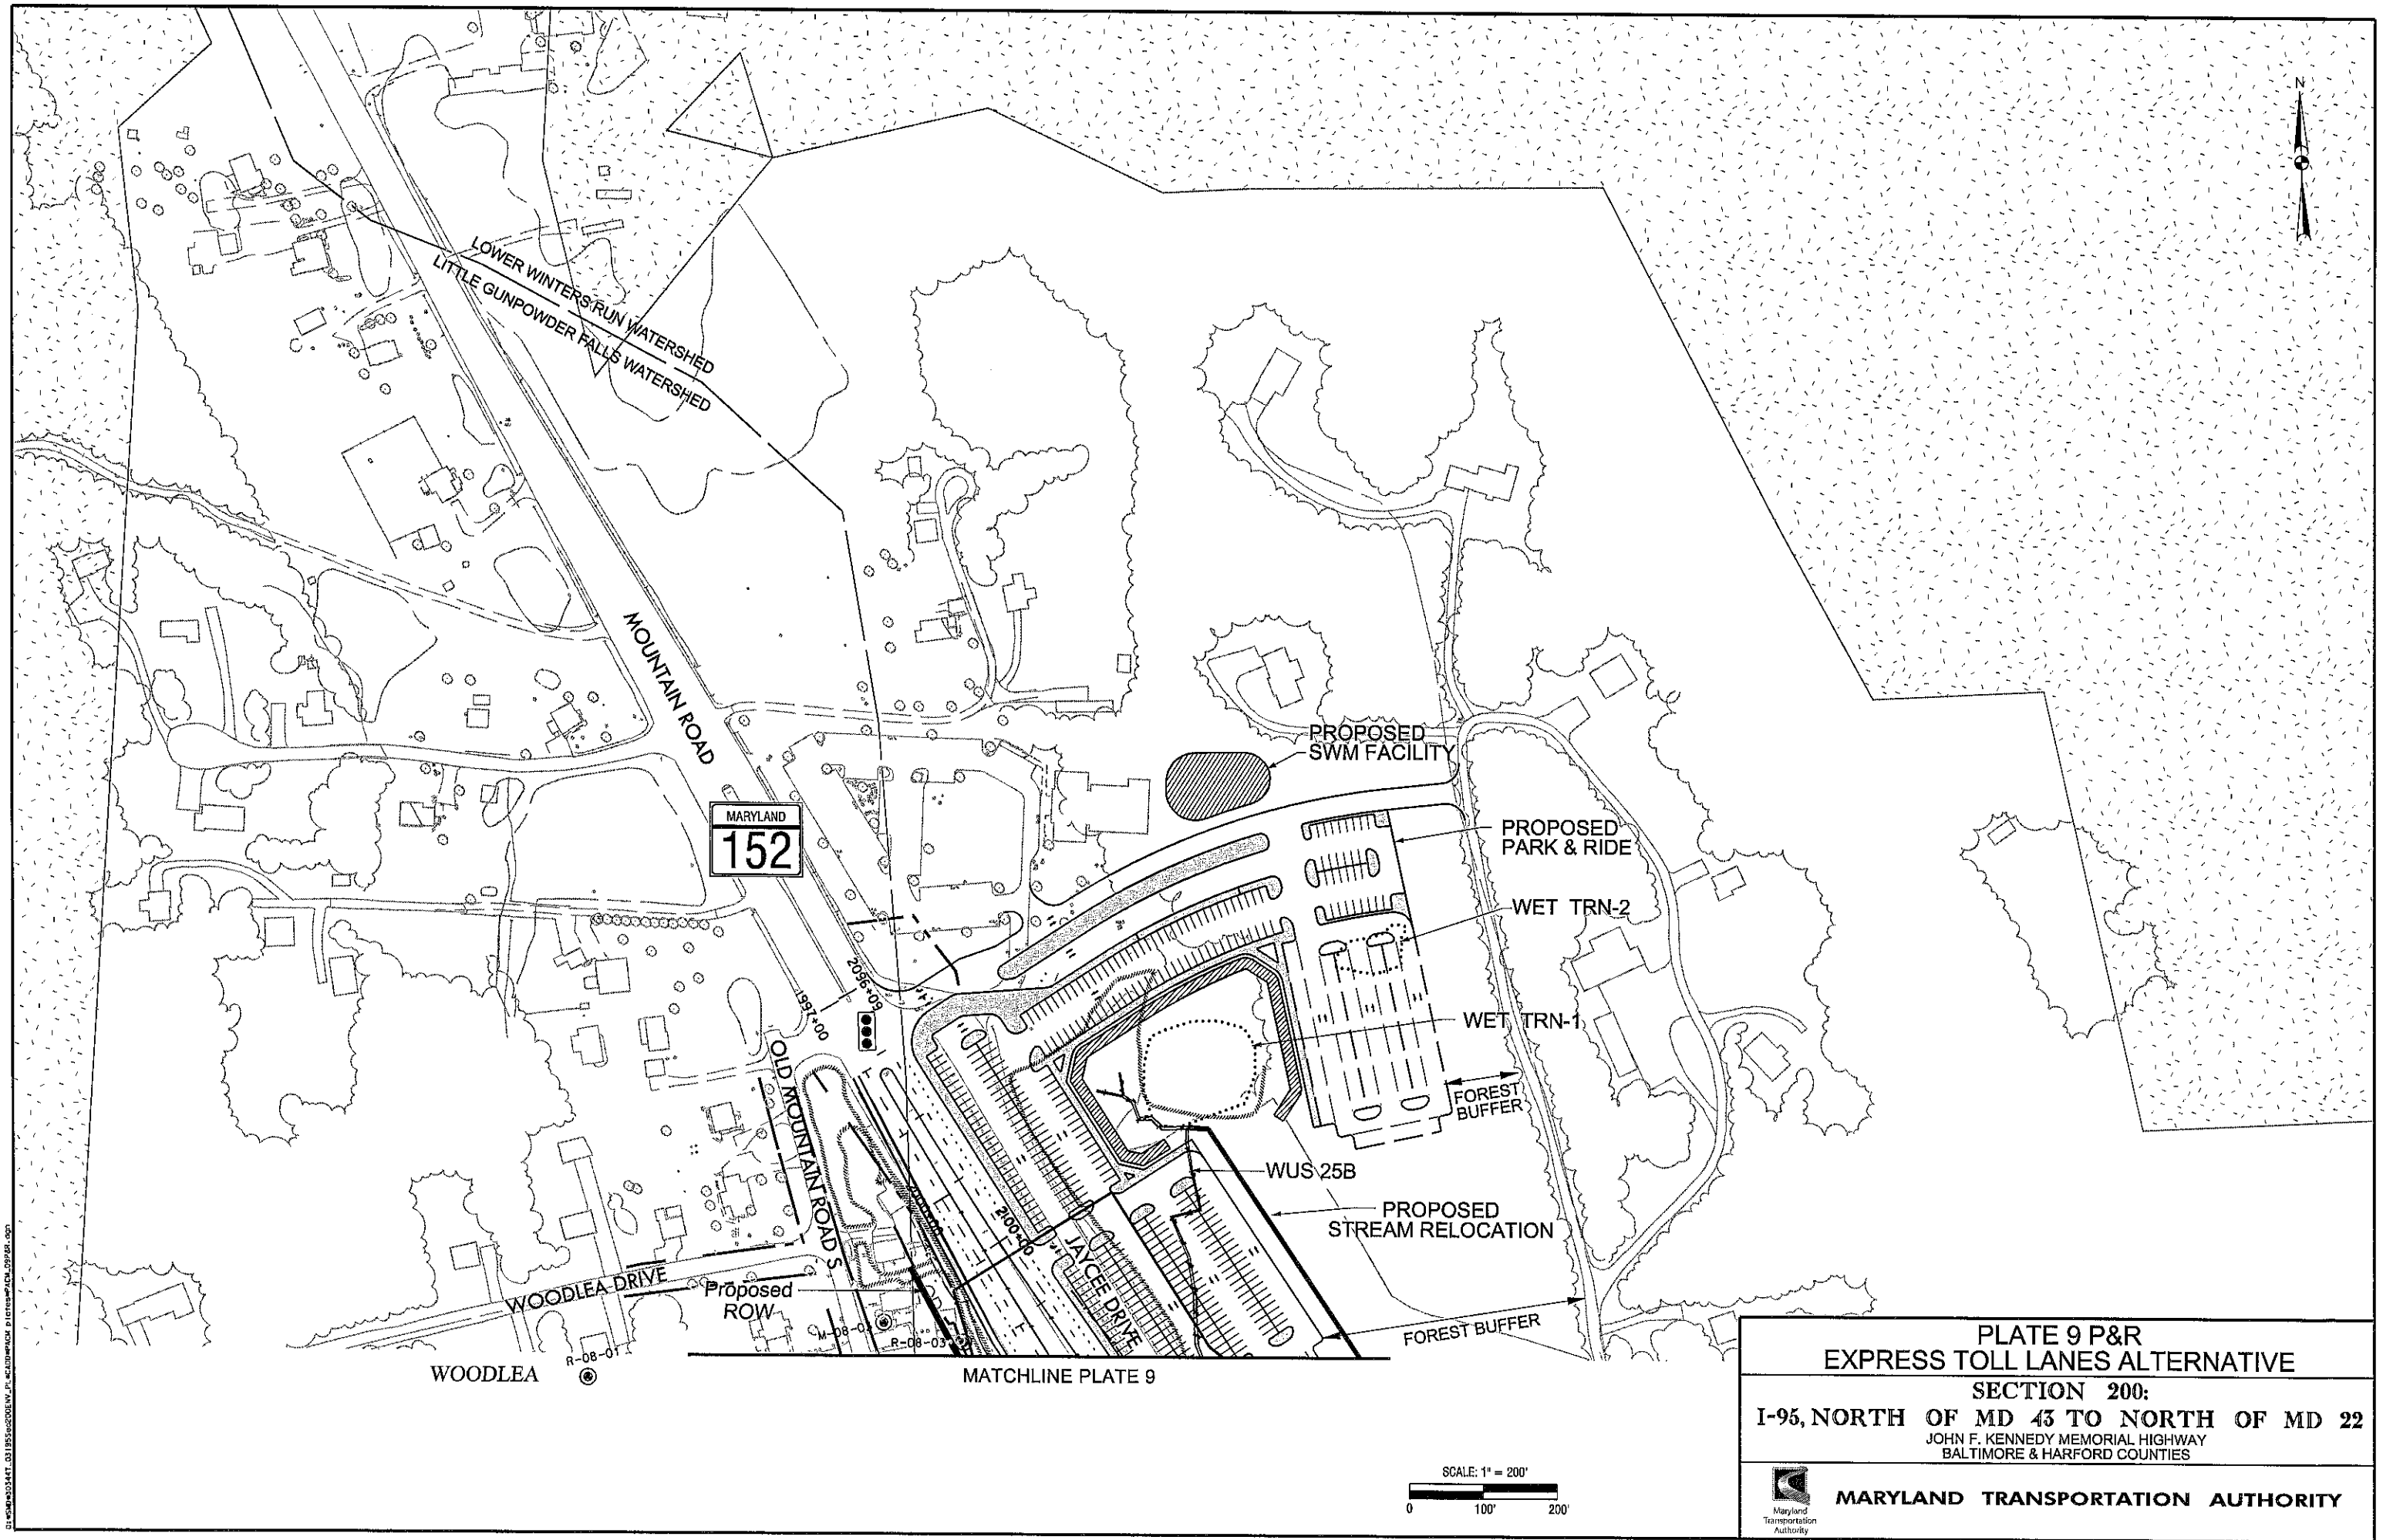



PLATE 9 P&R
EXPRESS TOLL LANES ALTERNATIVE

SECTION 200:
I-95, NORTH OF MD 43 TO NORTH OF MD 22
JOHN F. KENNEDY MEMORIAL HIGHWAY
BALTIMORE & HARFORD COUNTIES



MARYLAND TRANSPORTATION AUTHORITY

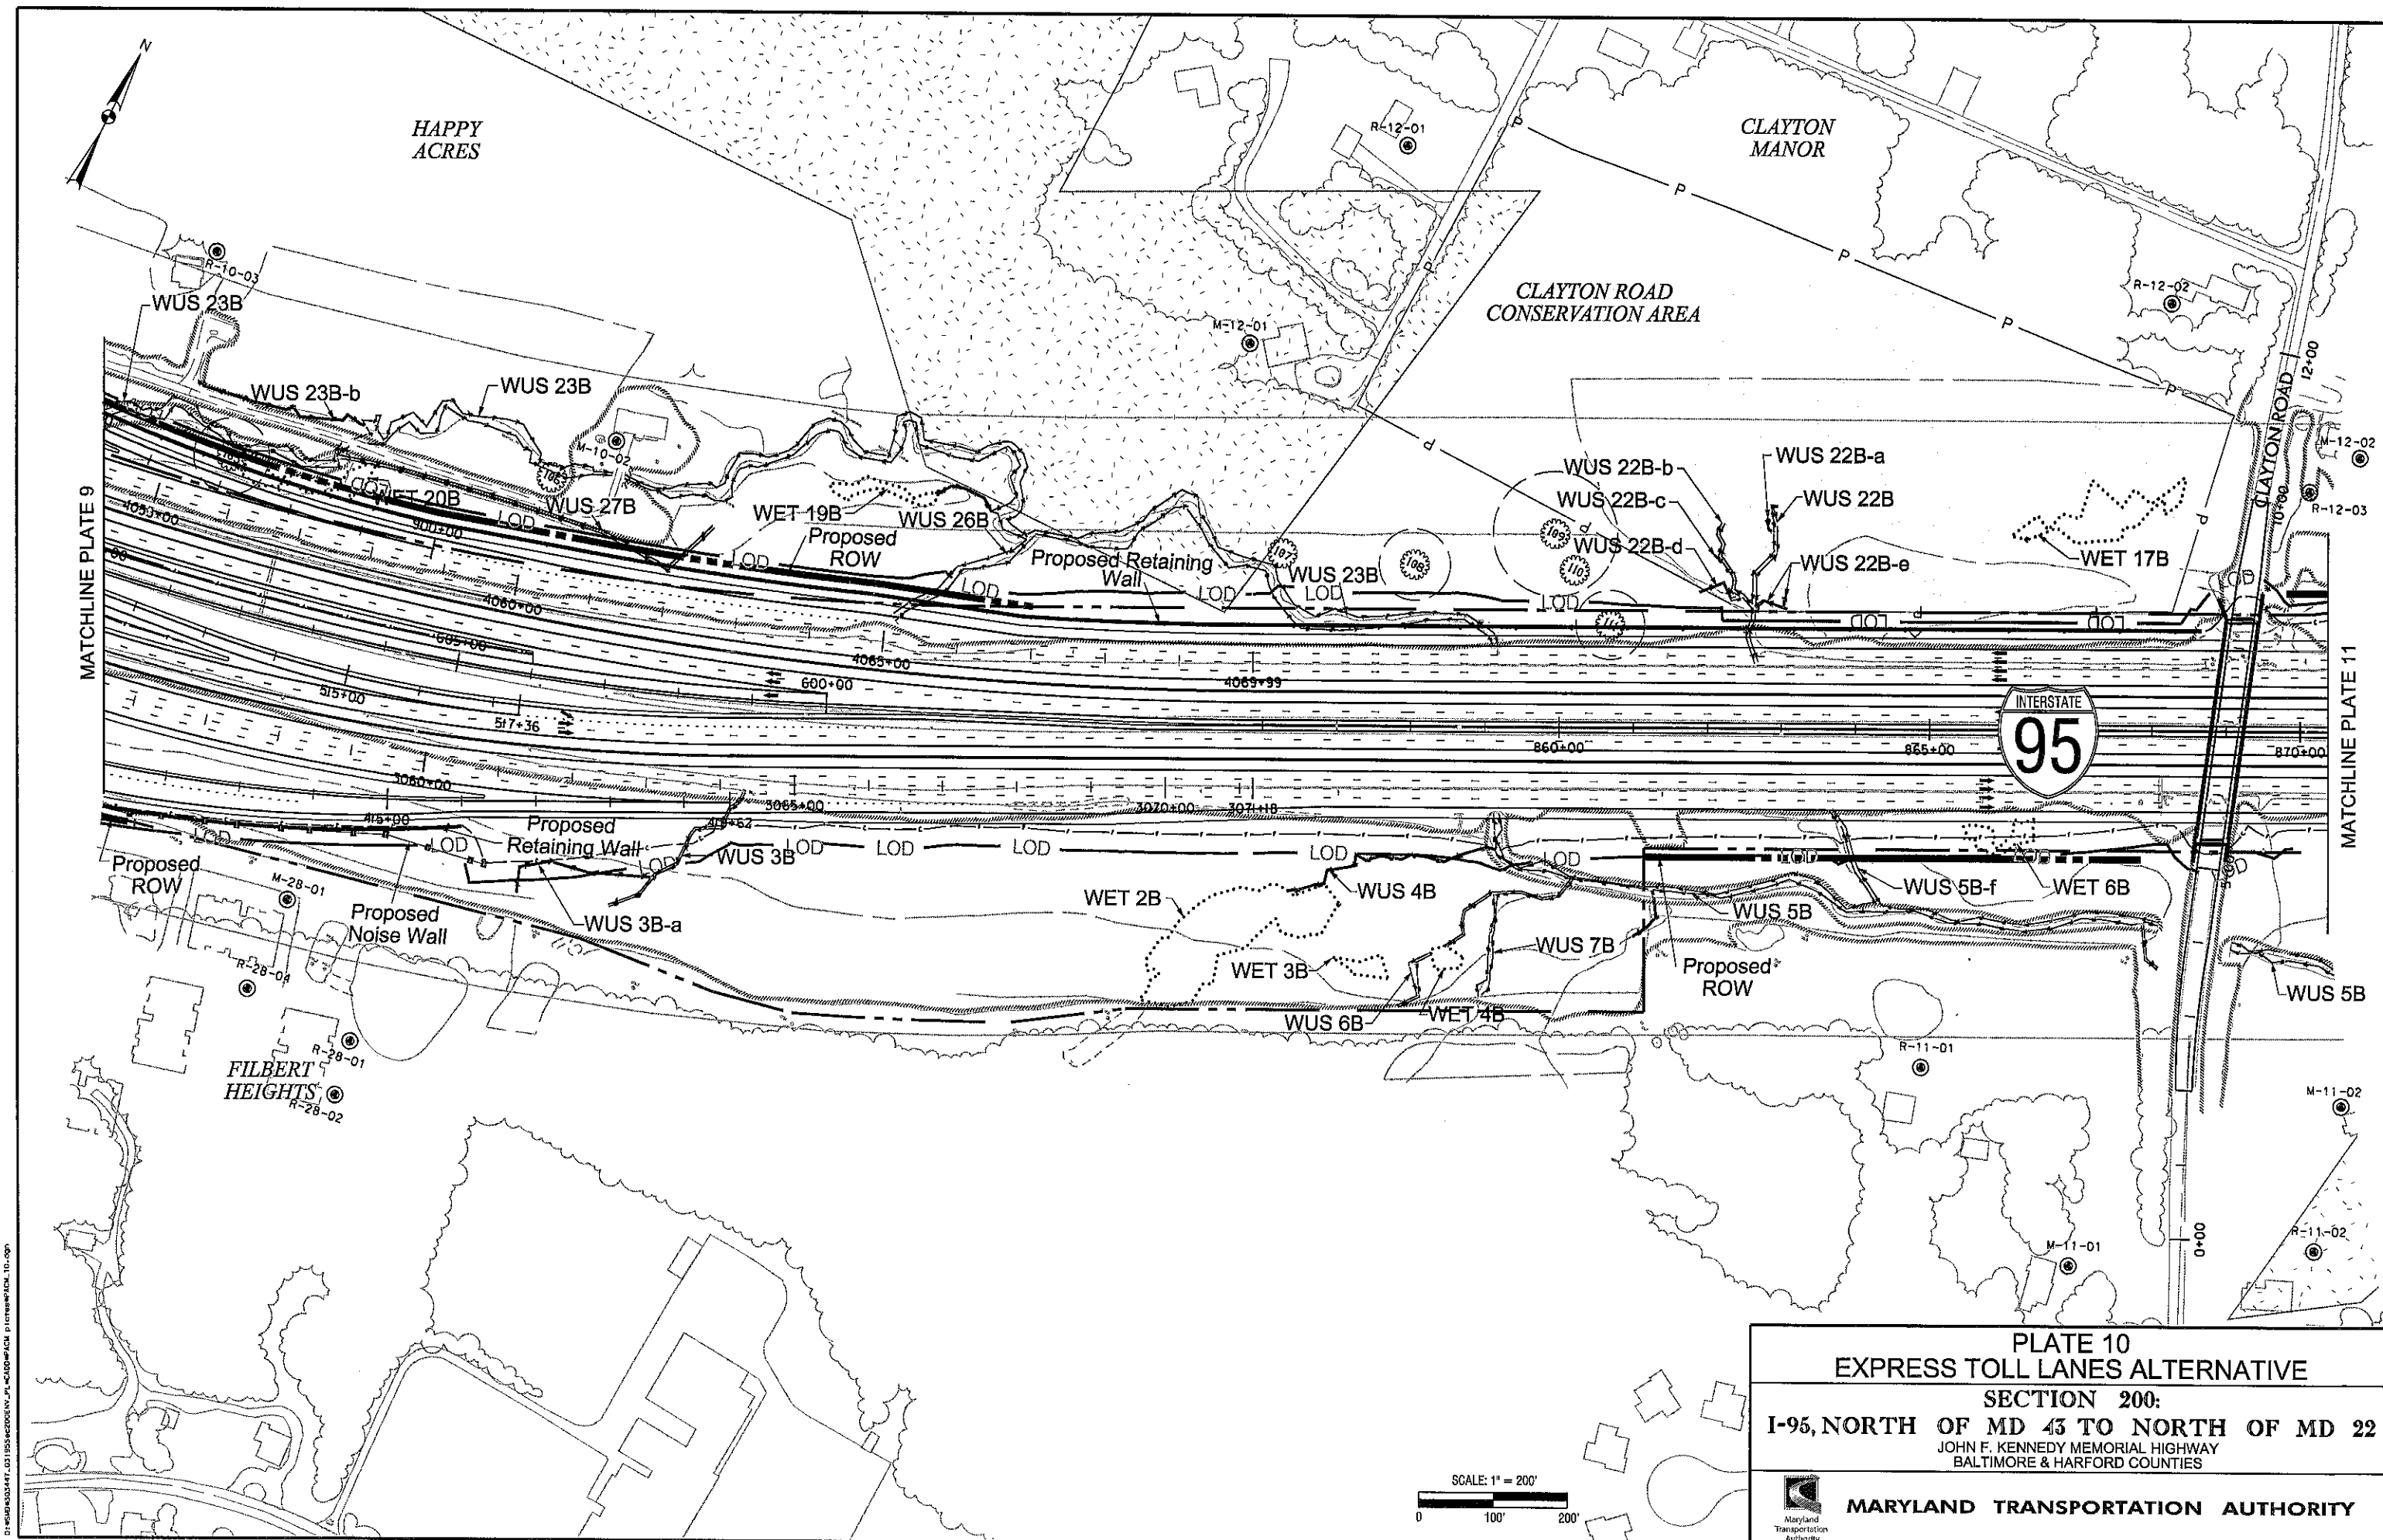

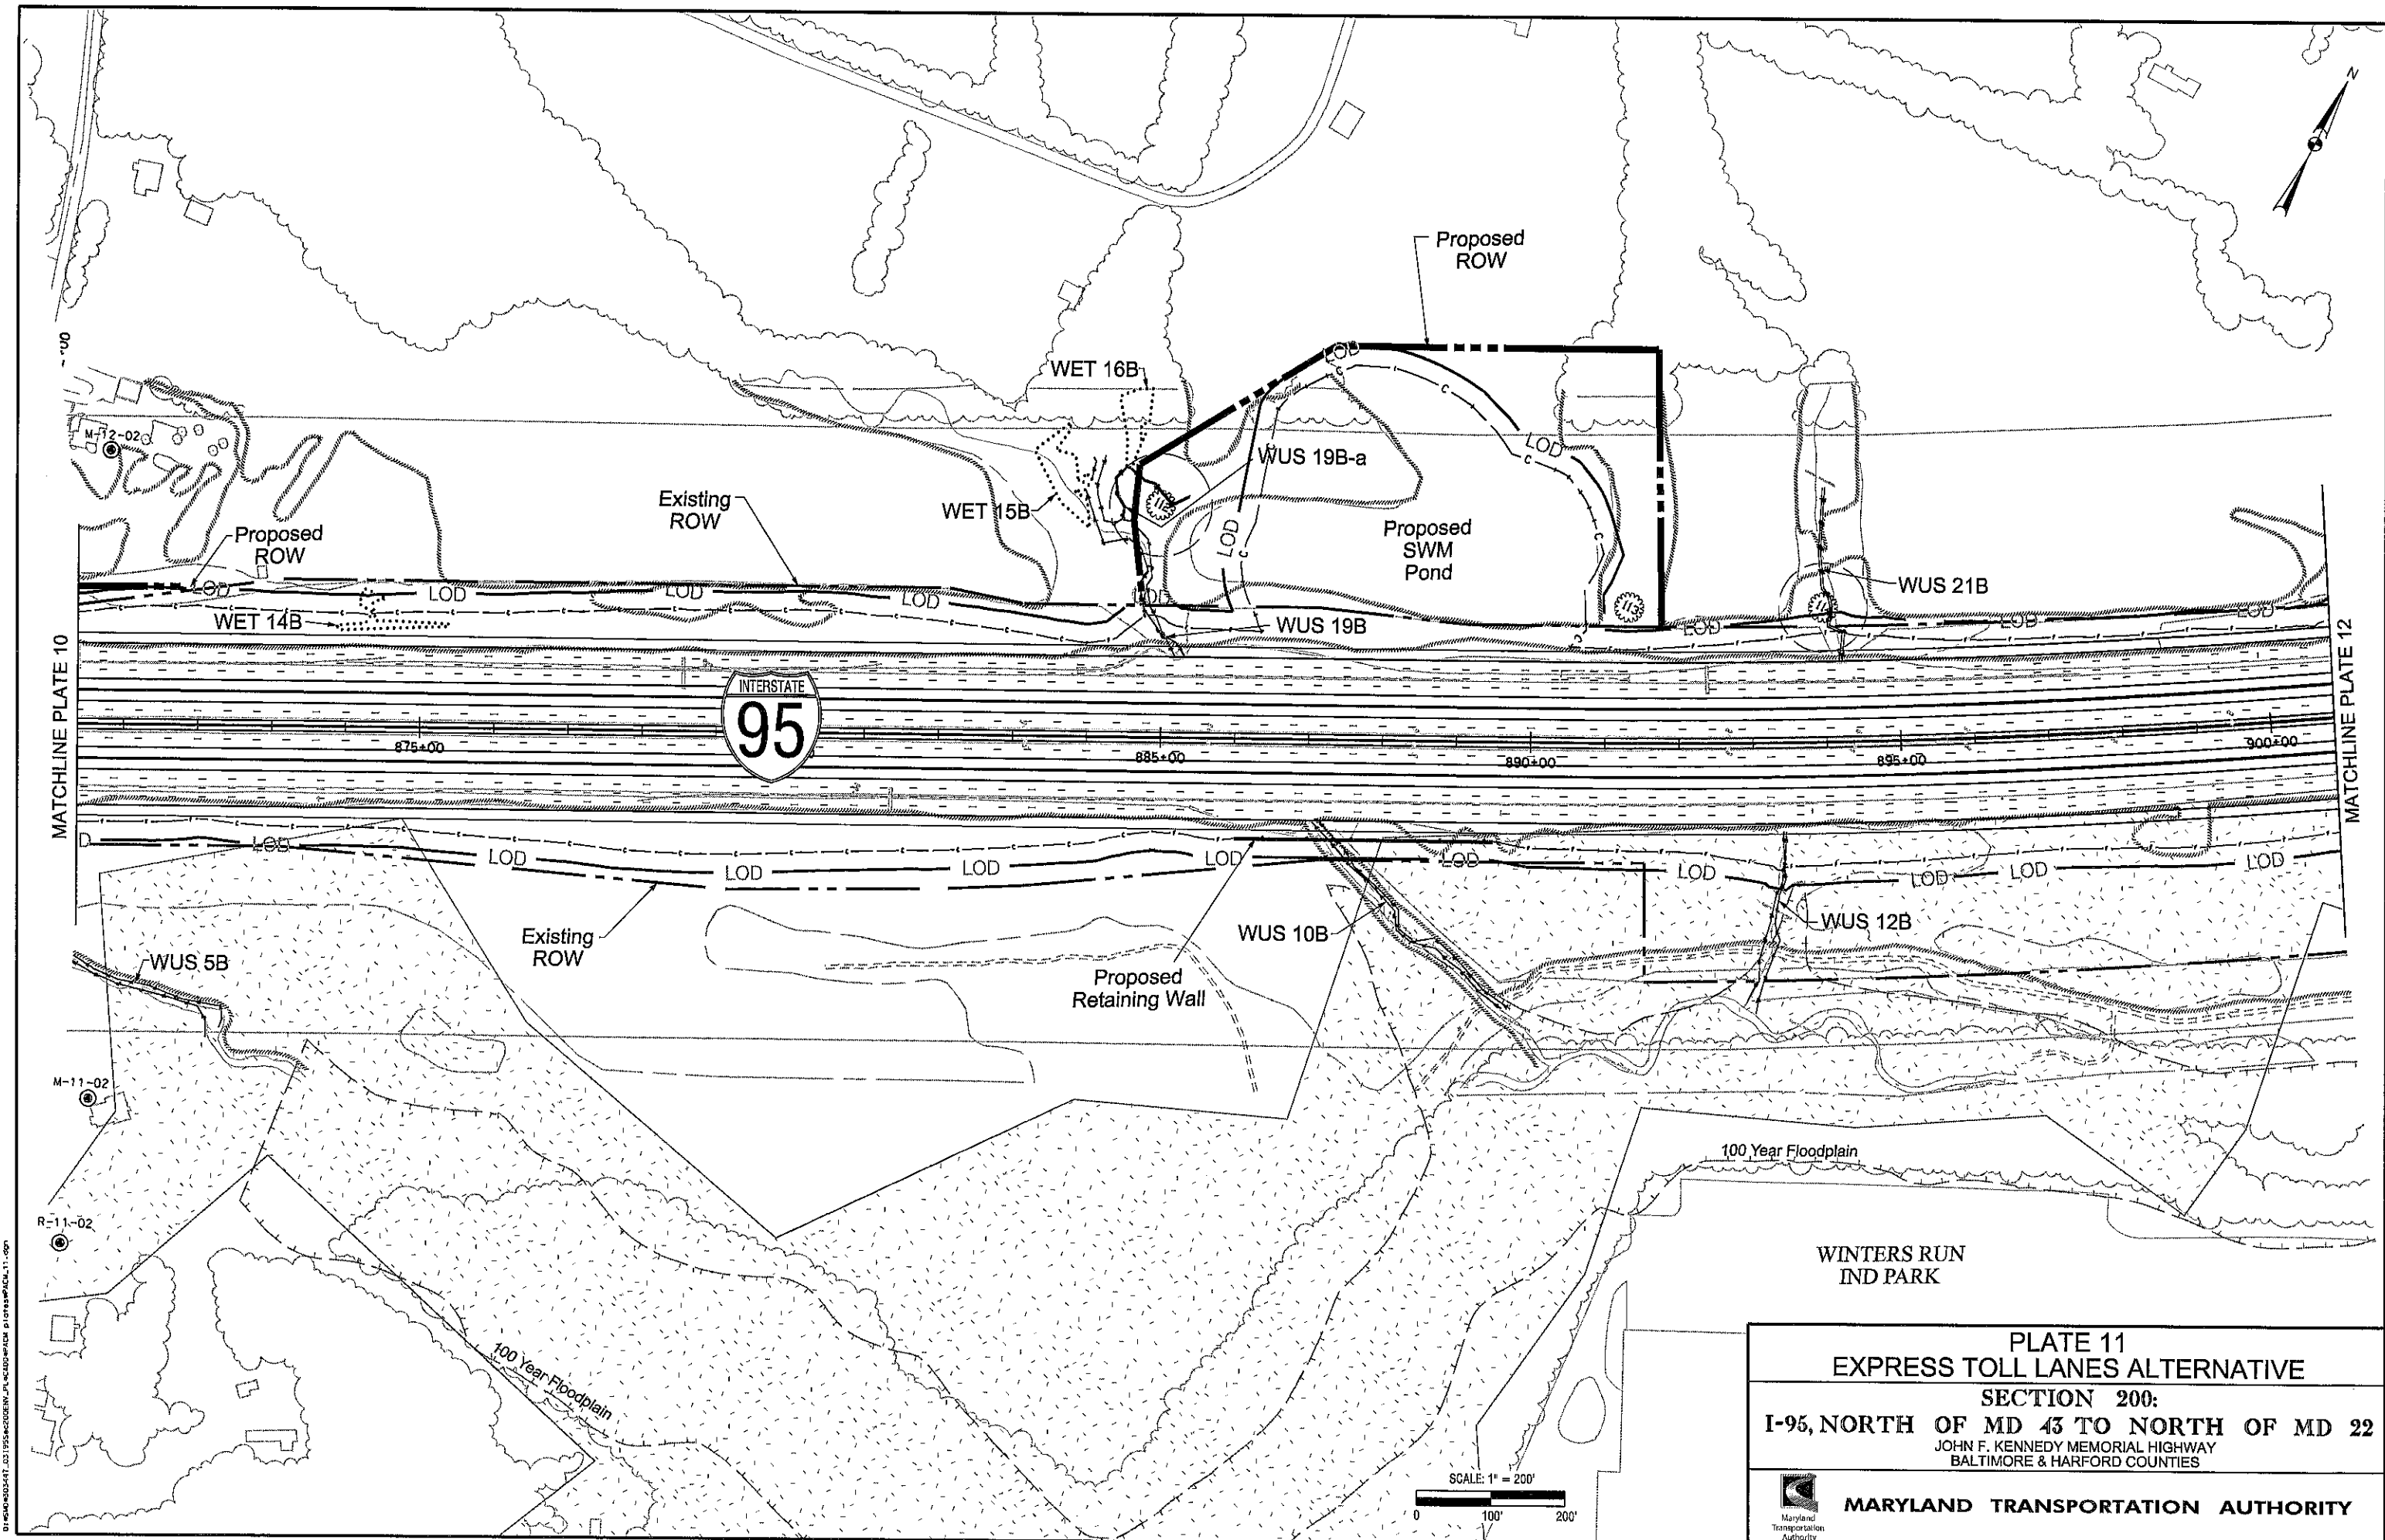

D:\GIS\PROJECTS\I-95\EXPRESS TOLL LANES\PLATE 11.dwg 11/11/2011 11:00 AM

PLATE 11	
EXPRESS TOLL LANES ALTERNATIVE	
SECTION 200:	
I-95, NORTH OF MD 43 TO NORTH OF MD 22	
JOHN F. KENNEDY MEMORIAL HIGHWAY	
BALTIMORE & HARFORD COUNTIES	
	MARYLAND TRANSPORTATION AUTHORITY

0:\s00\03441_03155a2020ENV_P\c200a\CM p\03155a2020.dgn

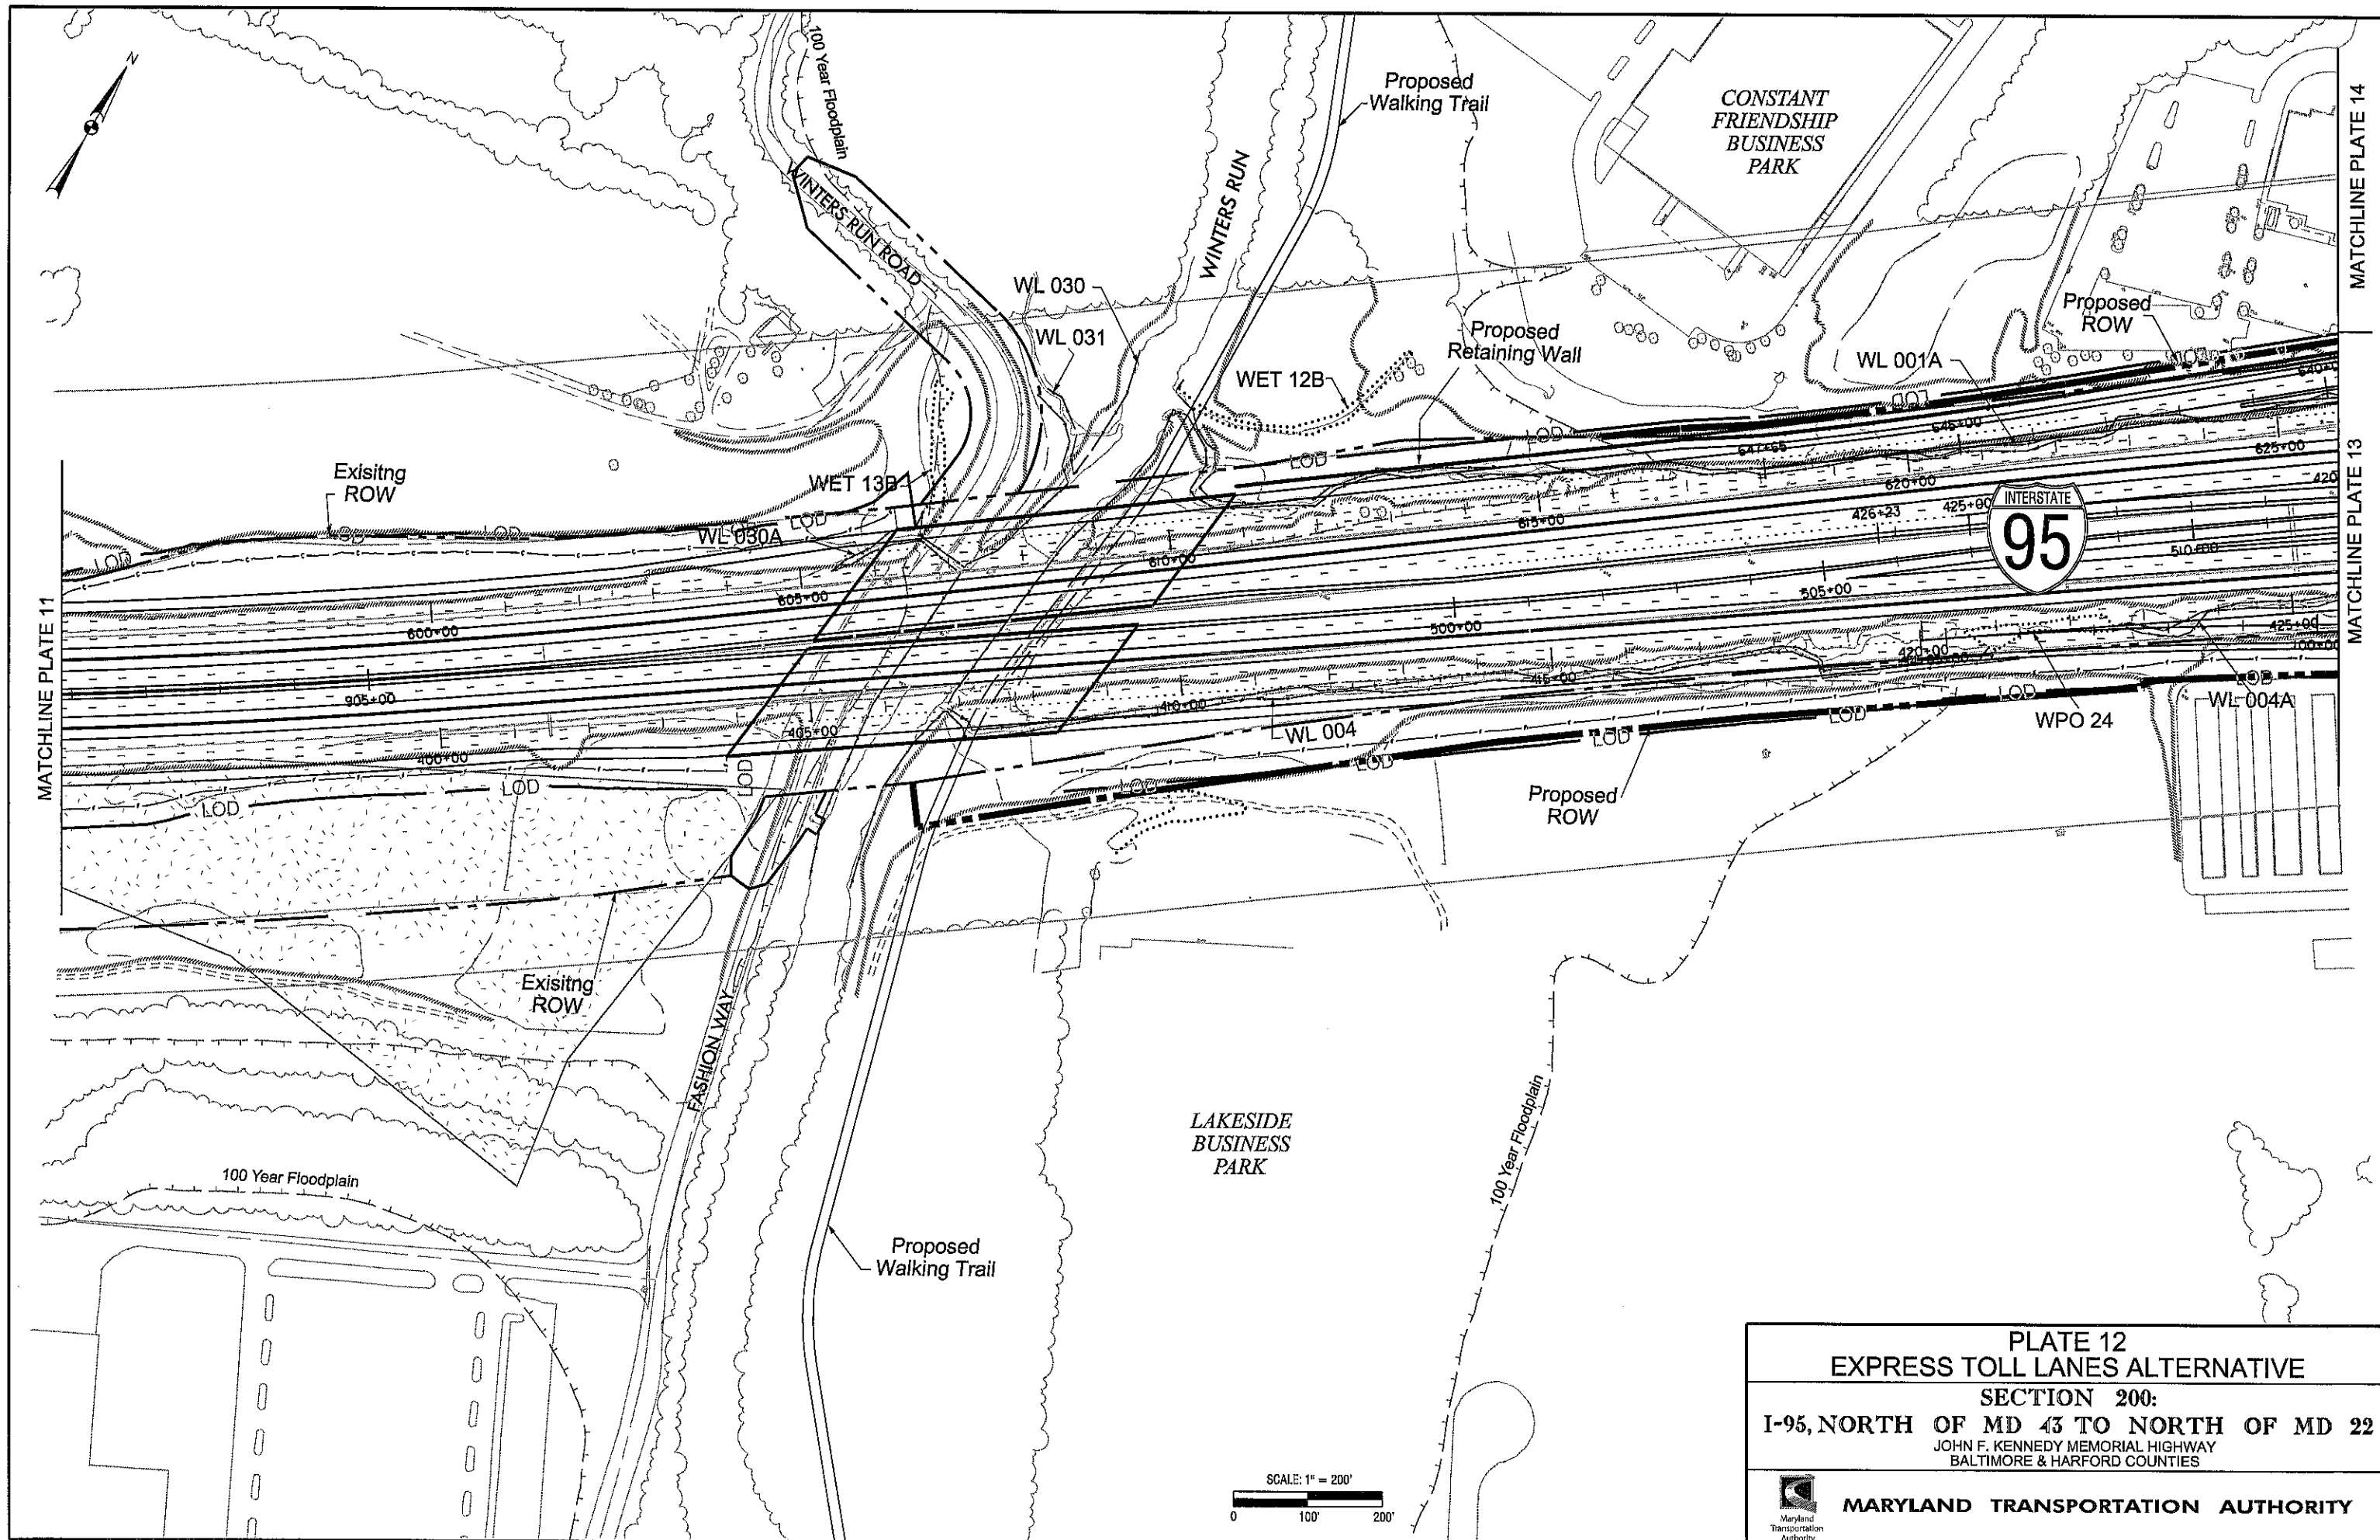


PLATE 12	
EXPRESS TOLL LANES ALTERNATIVE	
SECTION 200:	
I-95, NORTH OF MD 43 TO NORTH OF MD 22	
JOHN F. KENNEDY MEMORIAL HIGHWAY BALTIMORE & HARFORD COUNTIES	
	MARYLAND TRANSPORTATION AUTHORITY

MATCHLINE PLATE 14



Proposed Retaining Wall

Proposed ROW

WET 25B

WET 10B

Existing ROW

Proposed Walking Trail

Existing ROW

EMMORTON BUSINESS PARK

EMMORTON PARK ROAD

WALTON ROAD
LOWER WINTERS RUN WATERSHED
BUSH RIVER WATERSHED



Proposed Retaining Wall


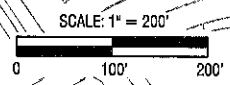


PLATE 13
EXPRESS TOLL LANES ALTERNATIVE
SECTION 200:
I-95, NORTH OF MD 43 TO NORTH OF MD 22
JOHN F. KENNEDY MEMORIAL HIGHWAY
BALTIMORE & HARFORD COUNTIES

MARYLAND TRANSPORTATION AUTHORITY


D:\MAPS\033447_03\95SUS200ENW_PLATE13.dwg

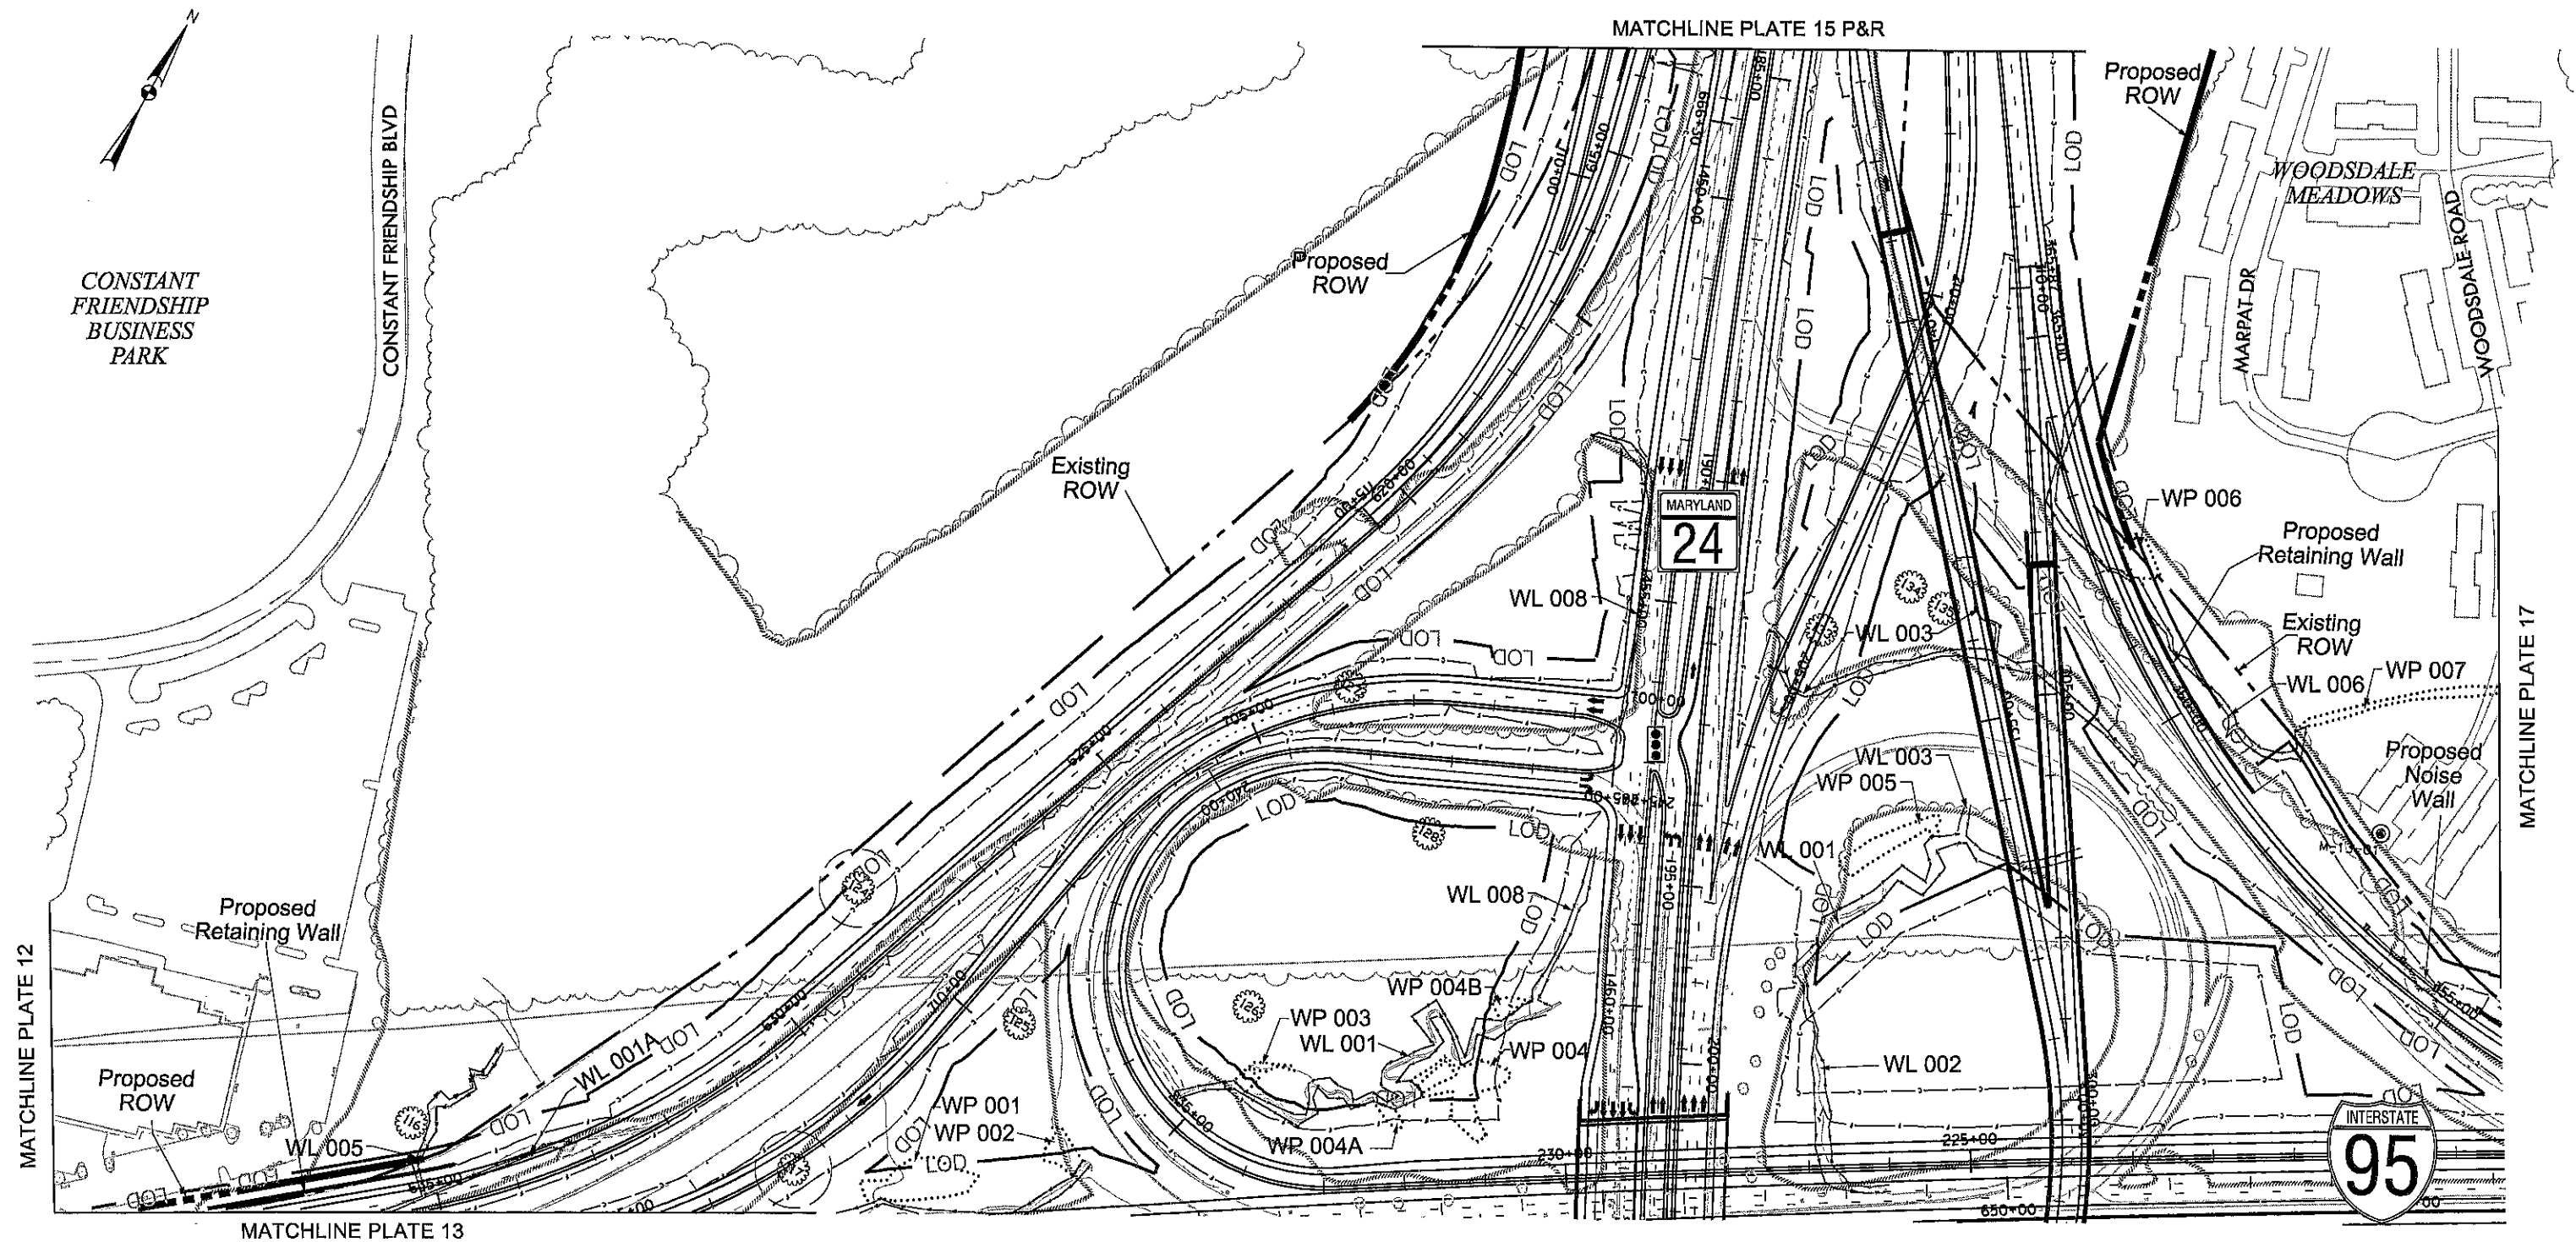

SCALE: 1" = 200'




Maryland
Transportation
Authority

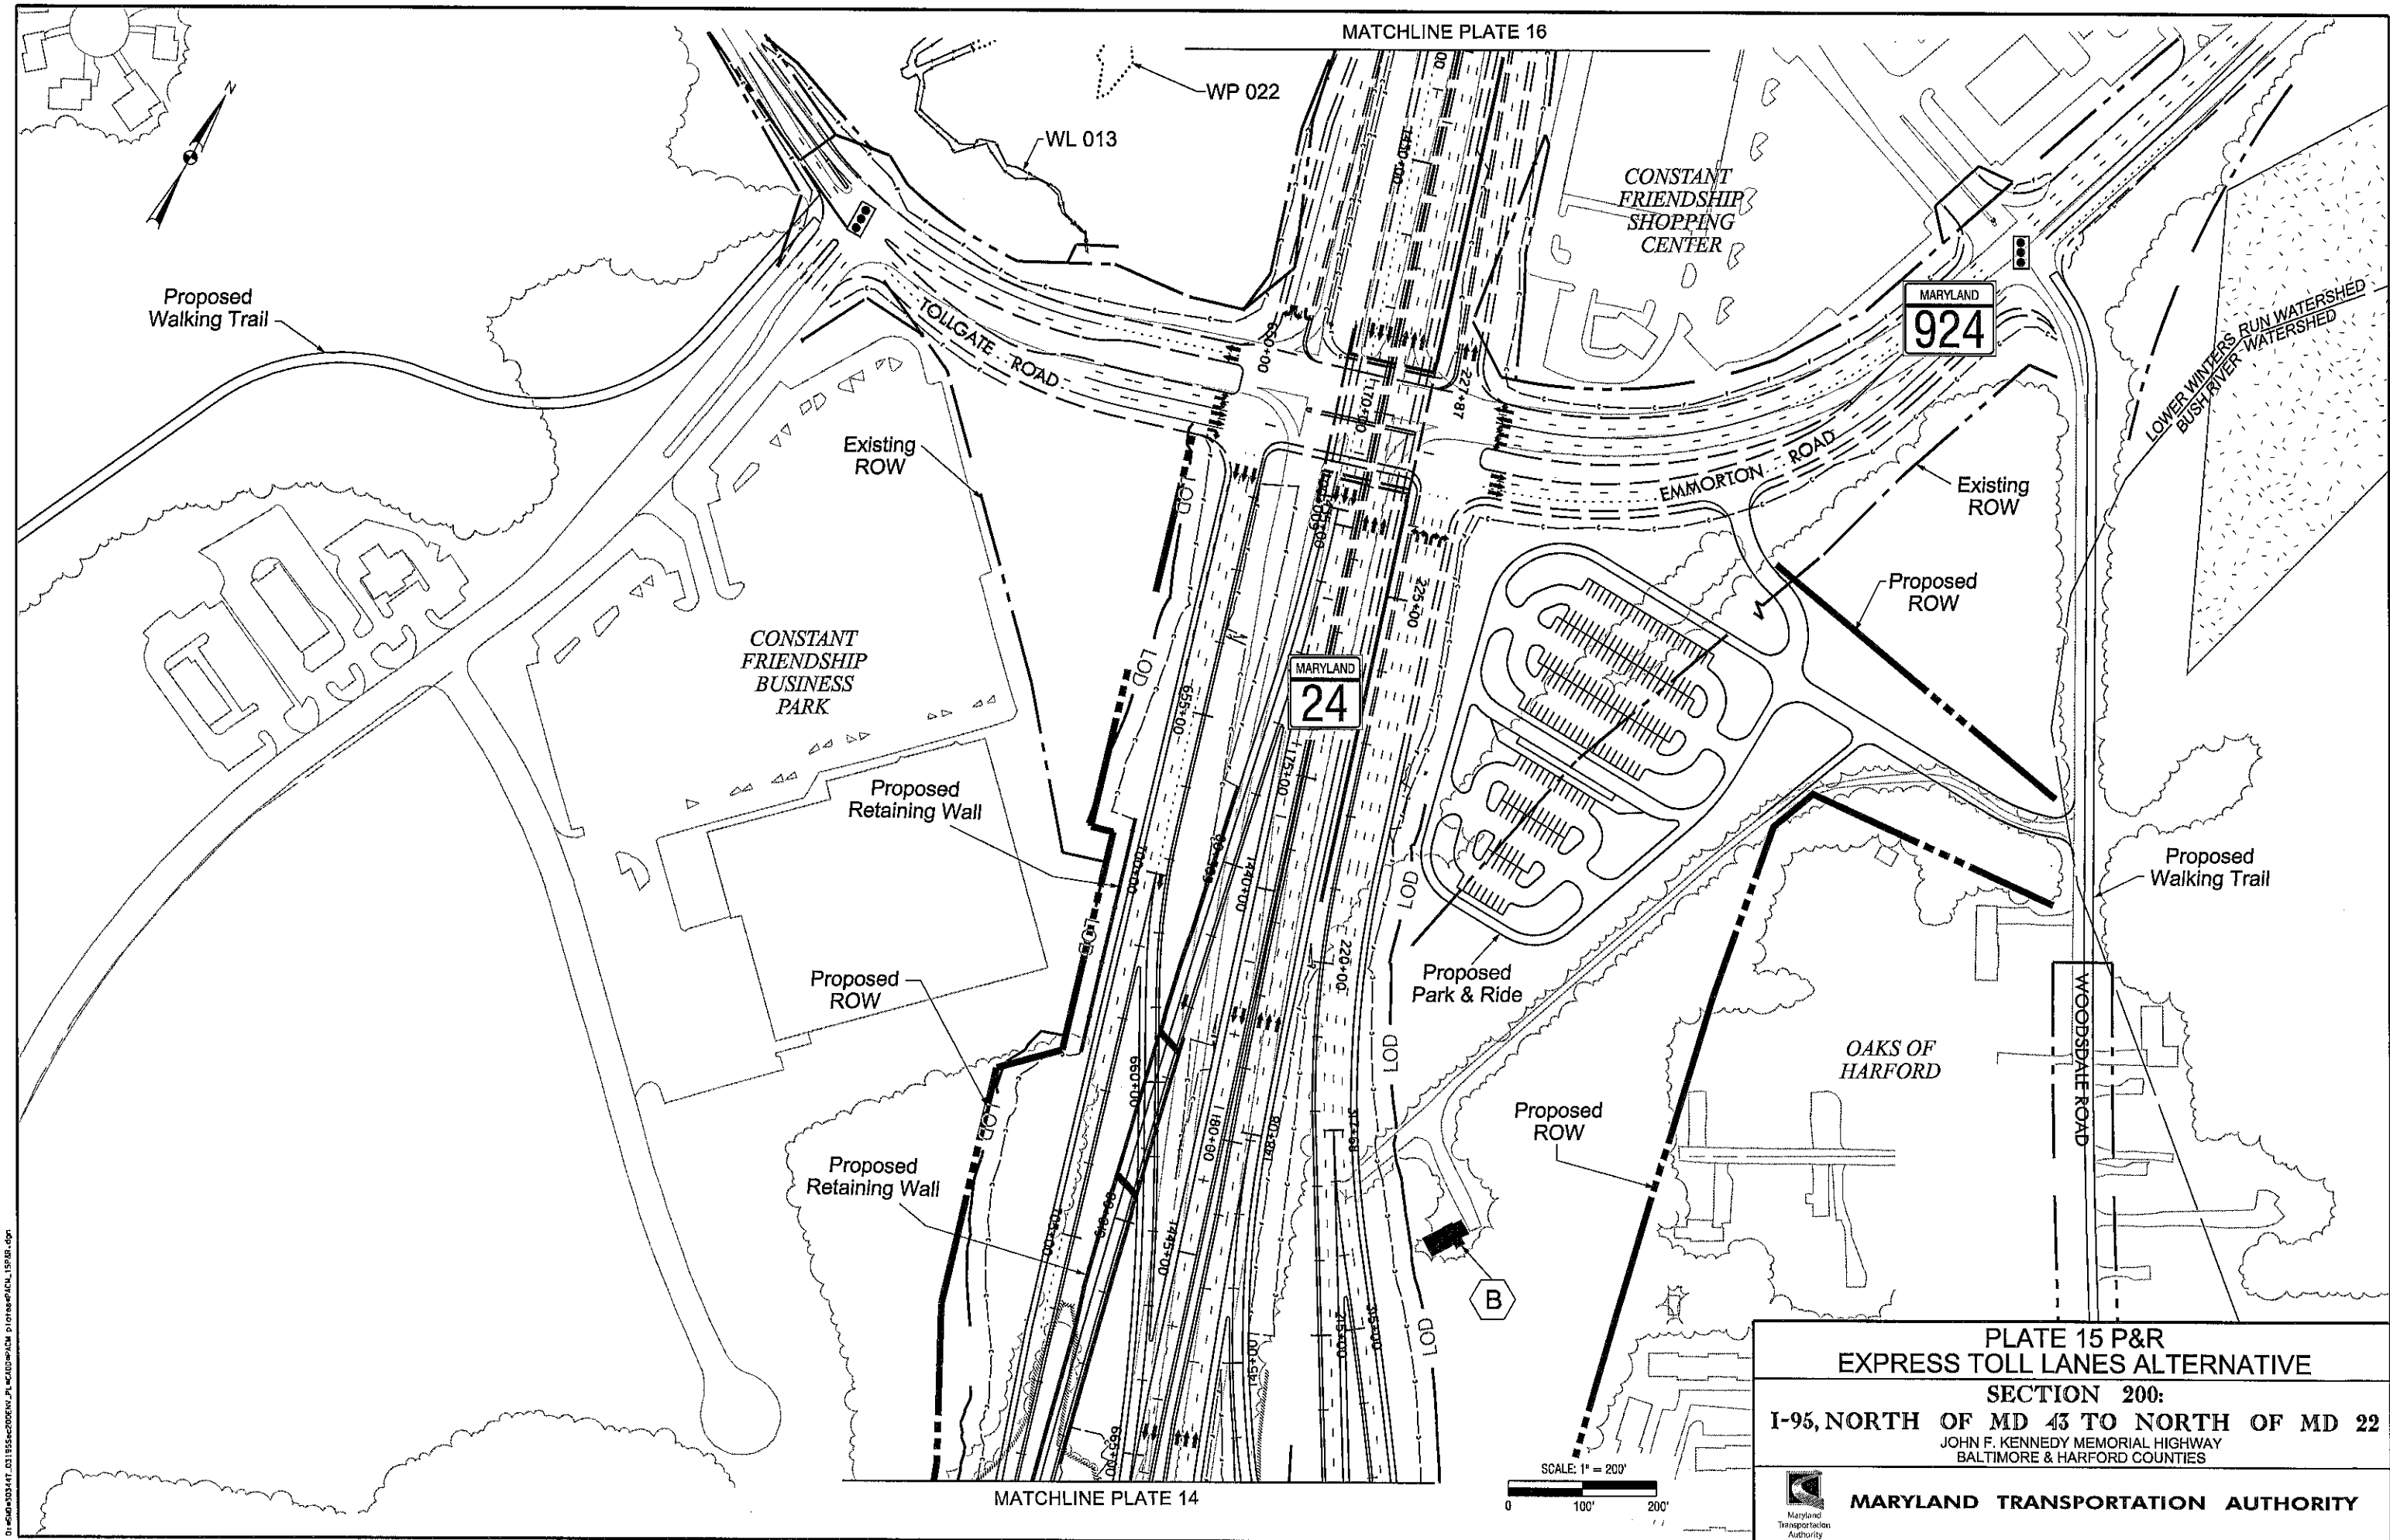

01:5040303417_031555c20061v_pl_w200d.mxd plotarea.plt 15081.dgn

PLATE 15 P&R	
EXPRESS TOLL LANES ALTERNATIVE	
SECTION 200:	
I-95, NORTH OF MD 43 TO NORTH OF MD 22	
JOHN F. KENNEDY MEMORIAL HIGHWAY	
BALTIMORE & HARFORD COUNTIES	
	MARYLAND TRANSPORTATION AUTHORITY

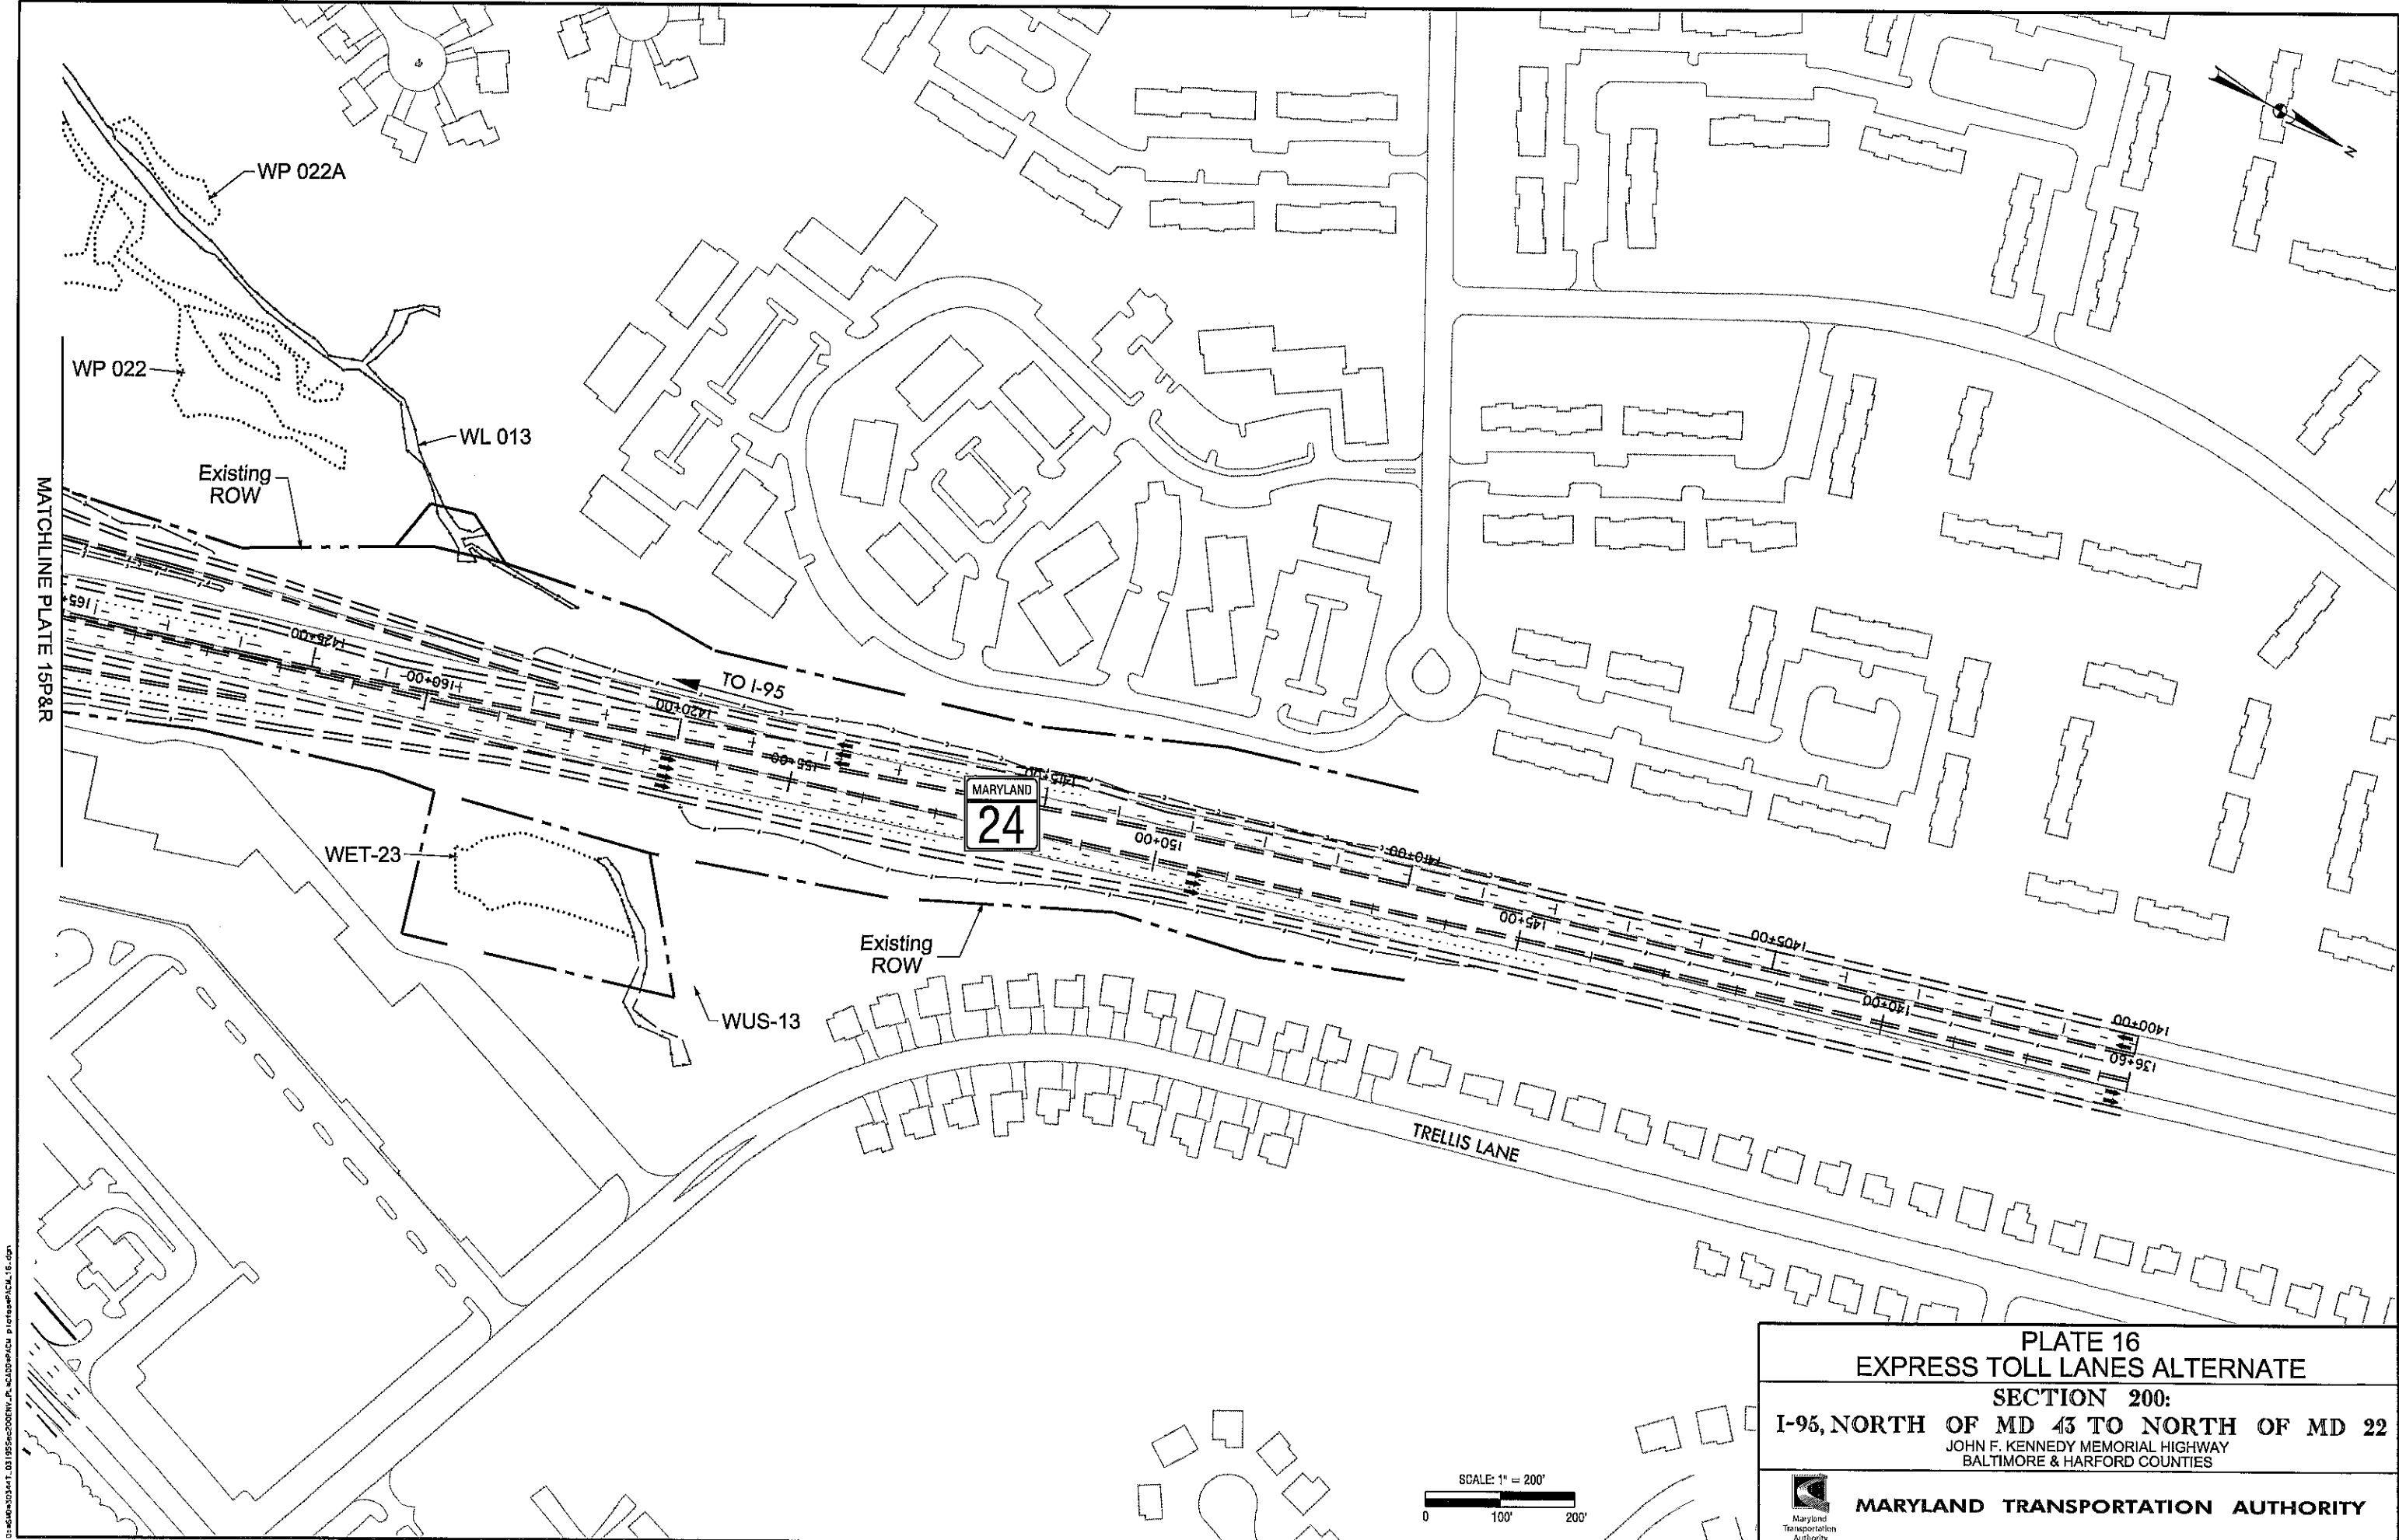

D:\s040000\0344\T_03195sec200\ENR_P\c0300000.dwg p:\pics\p16.dgn

PLATE 16	
EXPRESS TOLL LANES ALTERNATE	
SECTION 200:	
I-95, NORTH OF MD 43 TO NORTH OF MD 22	
JOHN F. KENNEDY MEMORIAL HIGHWAY	
BALTIMORE & HARFORD COUNTIES	
	MARYLAND TRANSPORTATION AUTHORITY


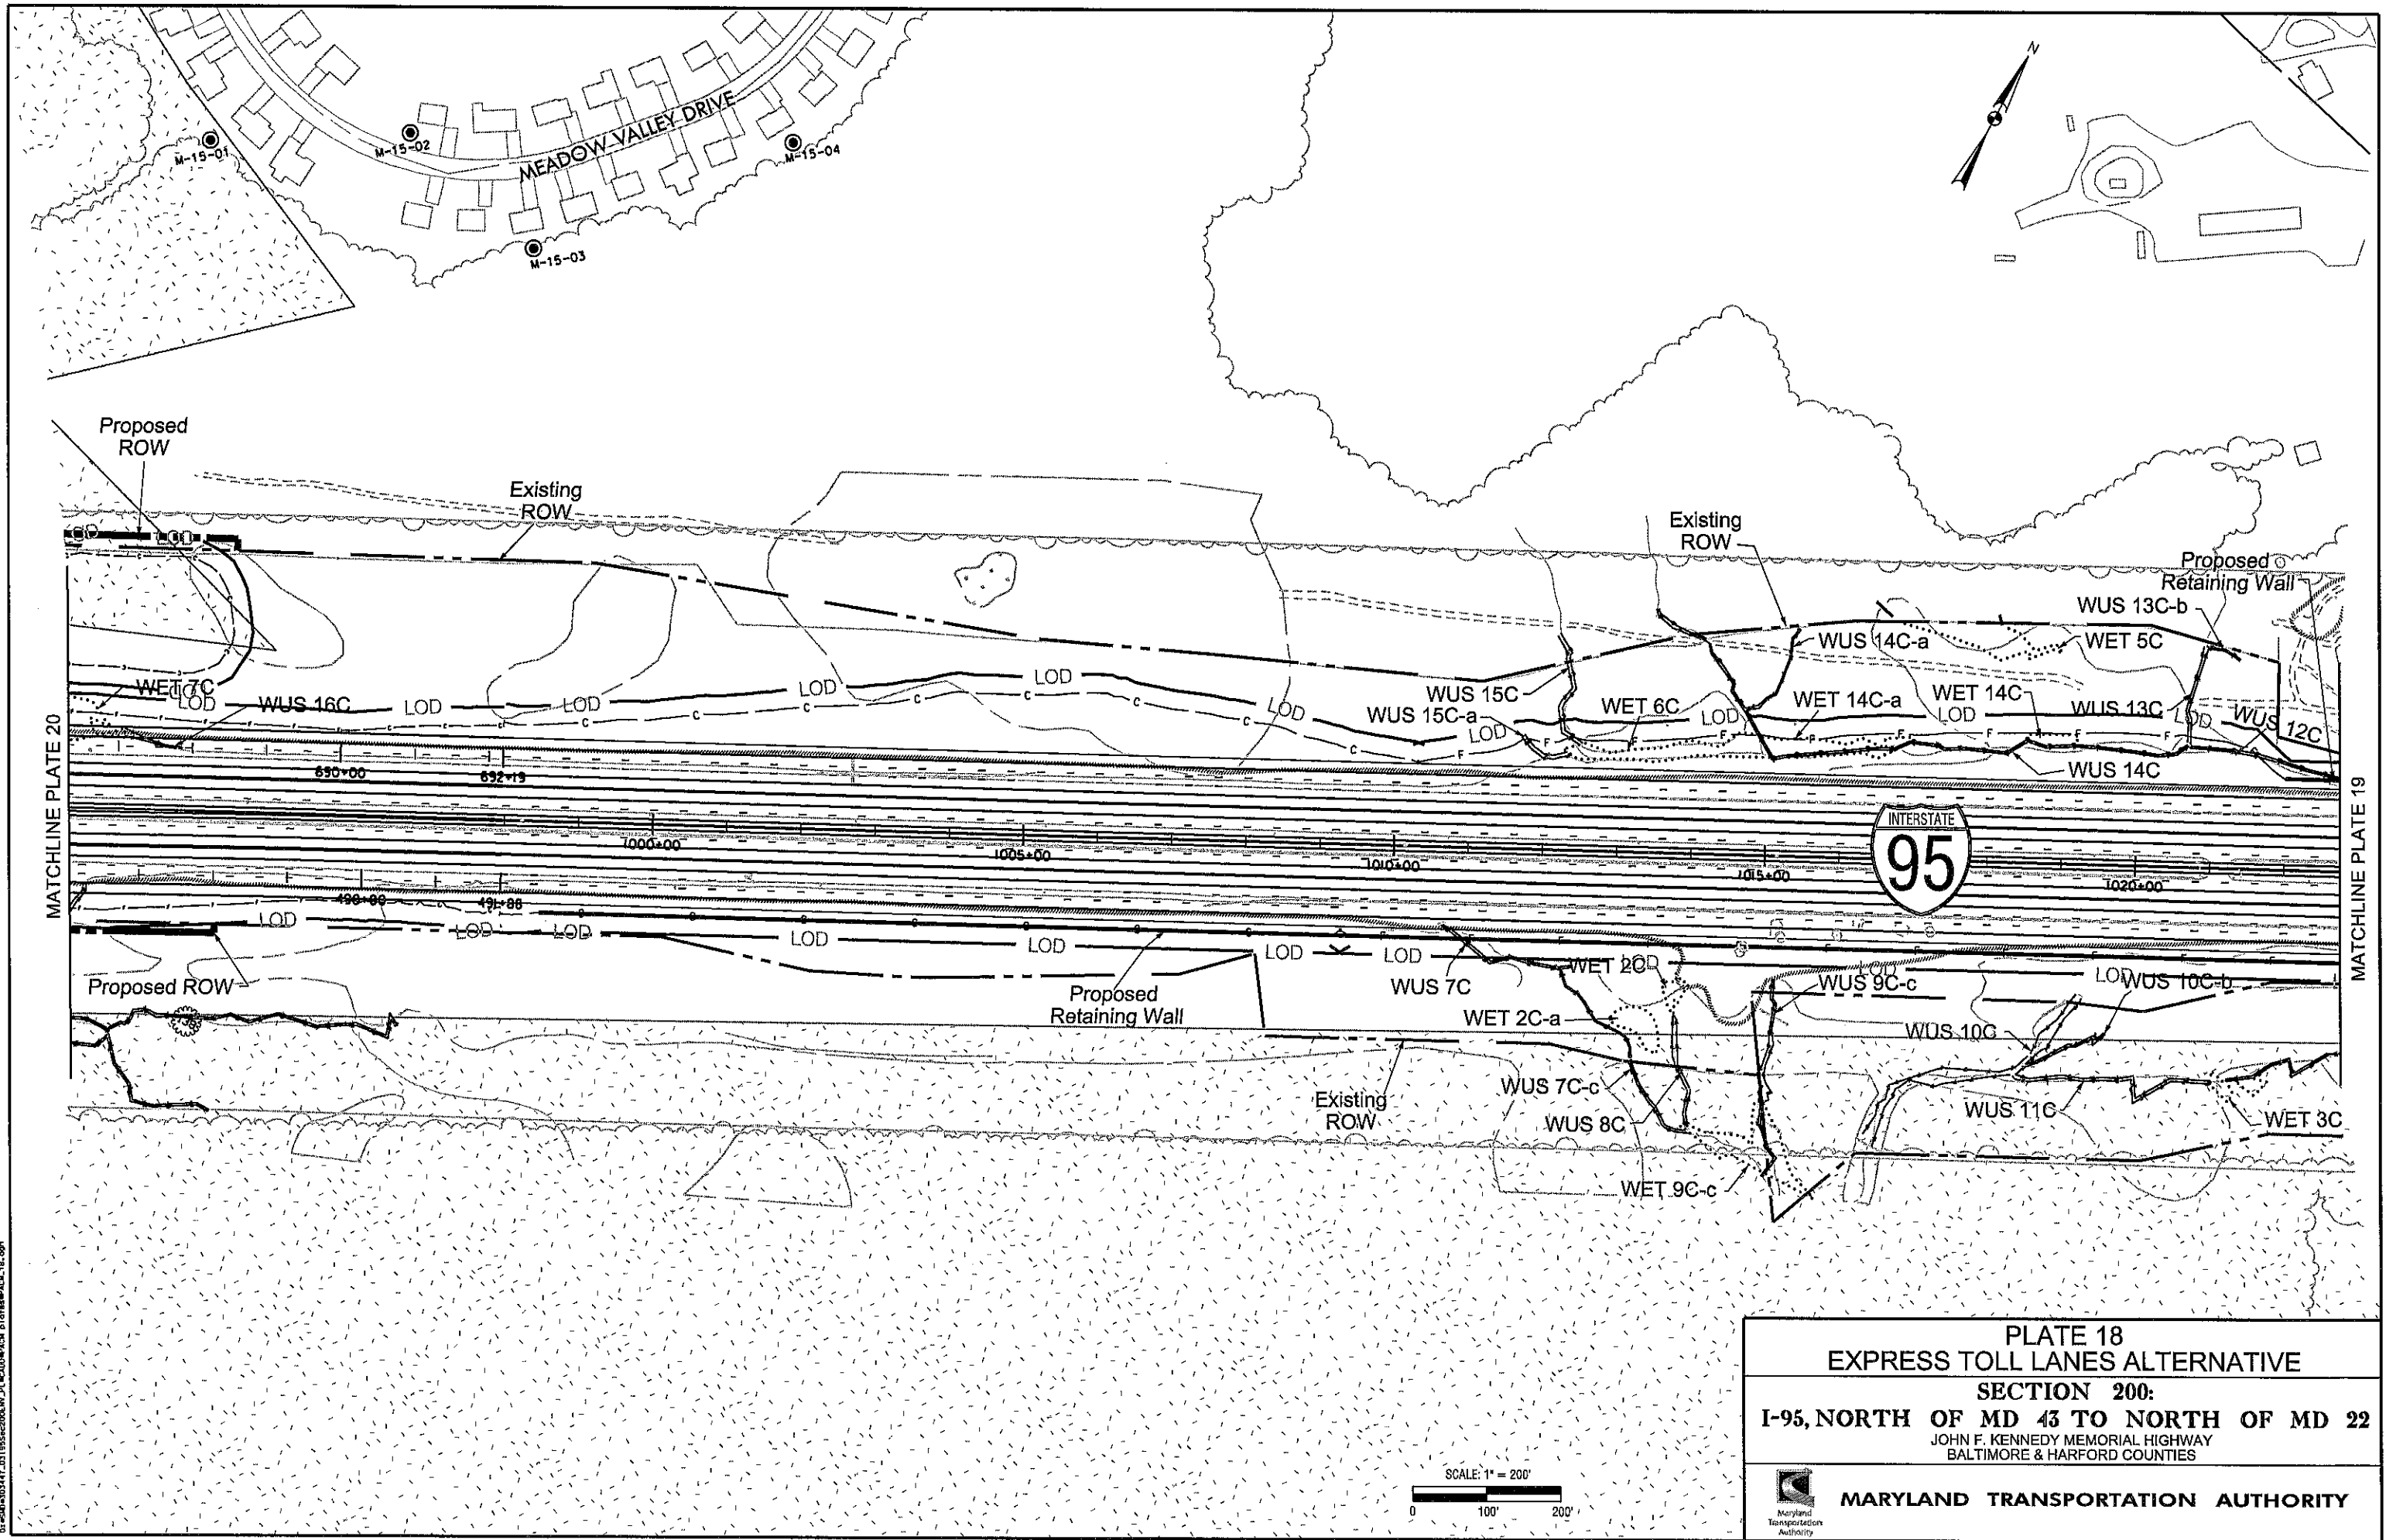


PLATE 18	
EXPRESS TOLL LANES ALTERNATIVE	
SECTION 200:	
I-95, NORTH OF MD 43 TO NORTH OF MD 22	
JOHN F. KENNEDY MEMORIAL HIGHWAY BALTIMORE & HARFORD COUNTIES	
	MARYLAND TRANSPORTATION AUTHORITY

03-504030347.D1155c2006WJL1C000-9001.dwg

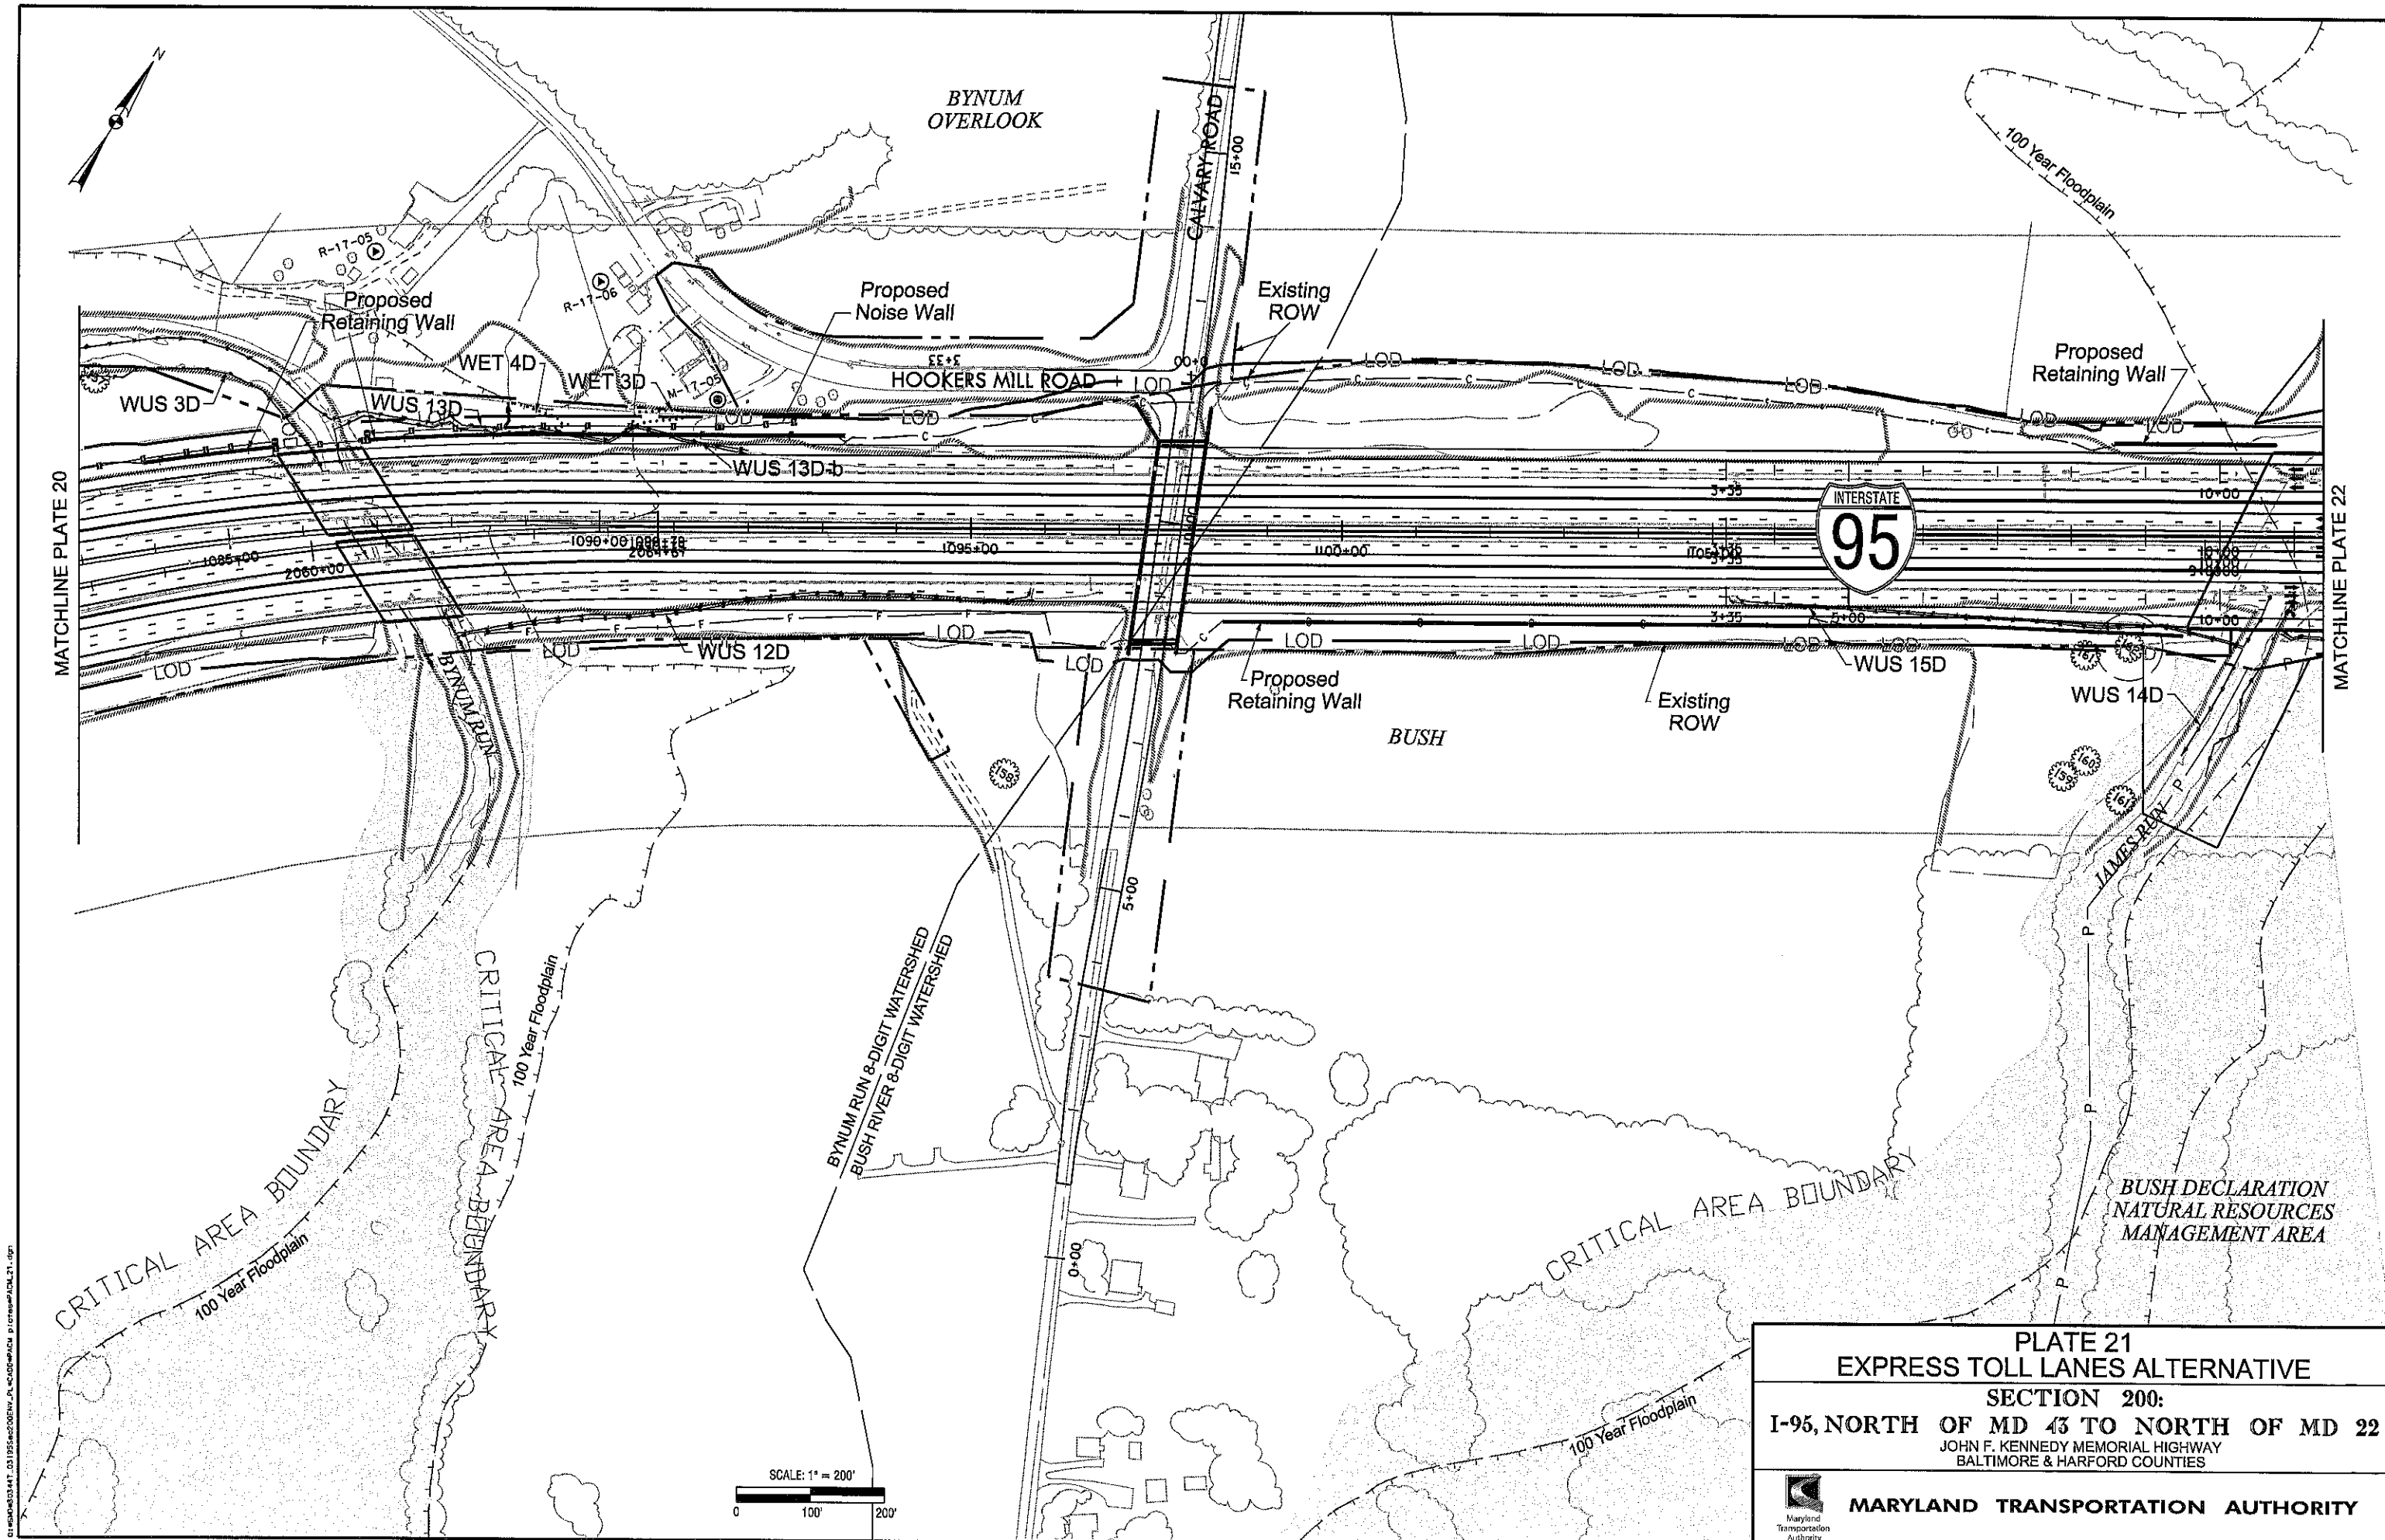

01-000003344T_03195ae208EW_Pt_e000e000u_pictureA001.dgn

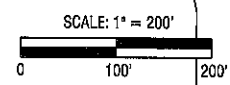


PLATE 21 EXPRESS TOLL LANES ALTERNATIVE	
SECTION 200: I-95, NORTH OF MD 43 TO NORTH OF MD 22 JOHN F. KENNEDY MEMORIAL HIGHWAY BALTIMORE & HARFORD COUNTIES	
	MARYLAND TRANSPORTATION AUTHORITY

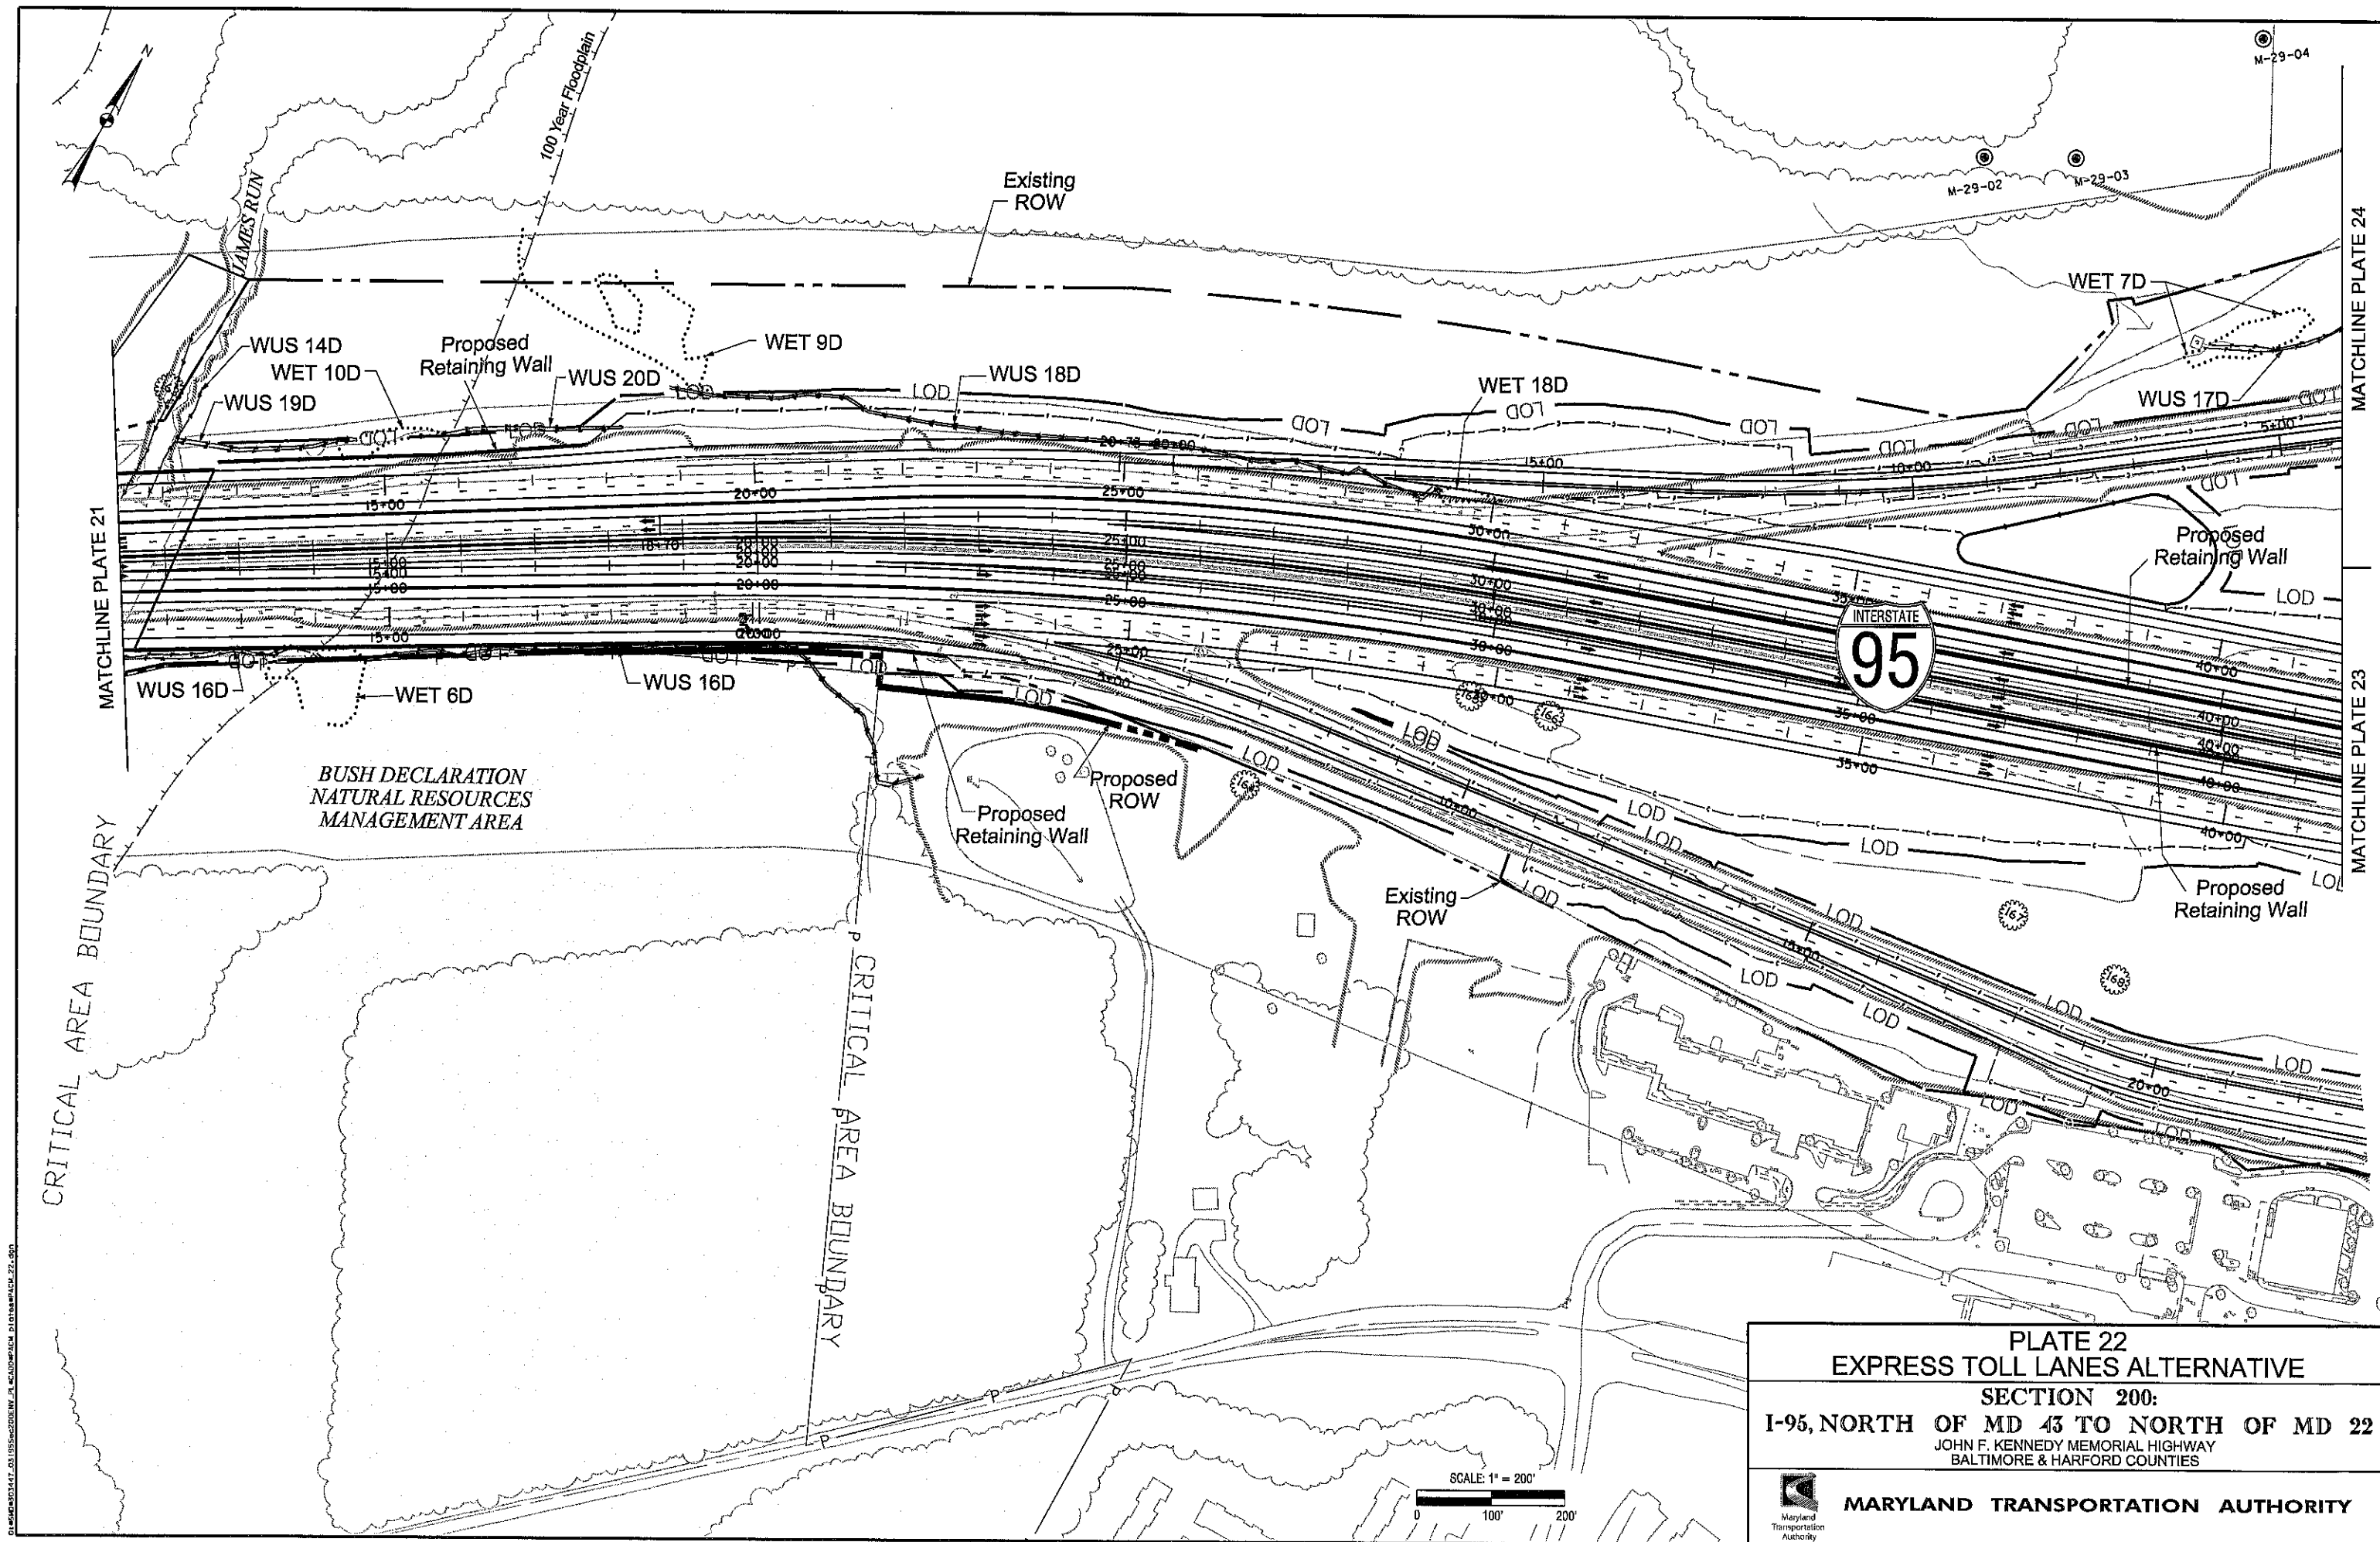
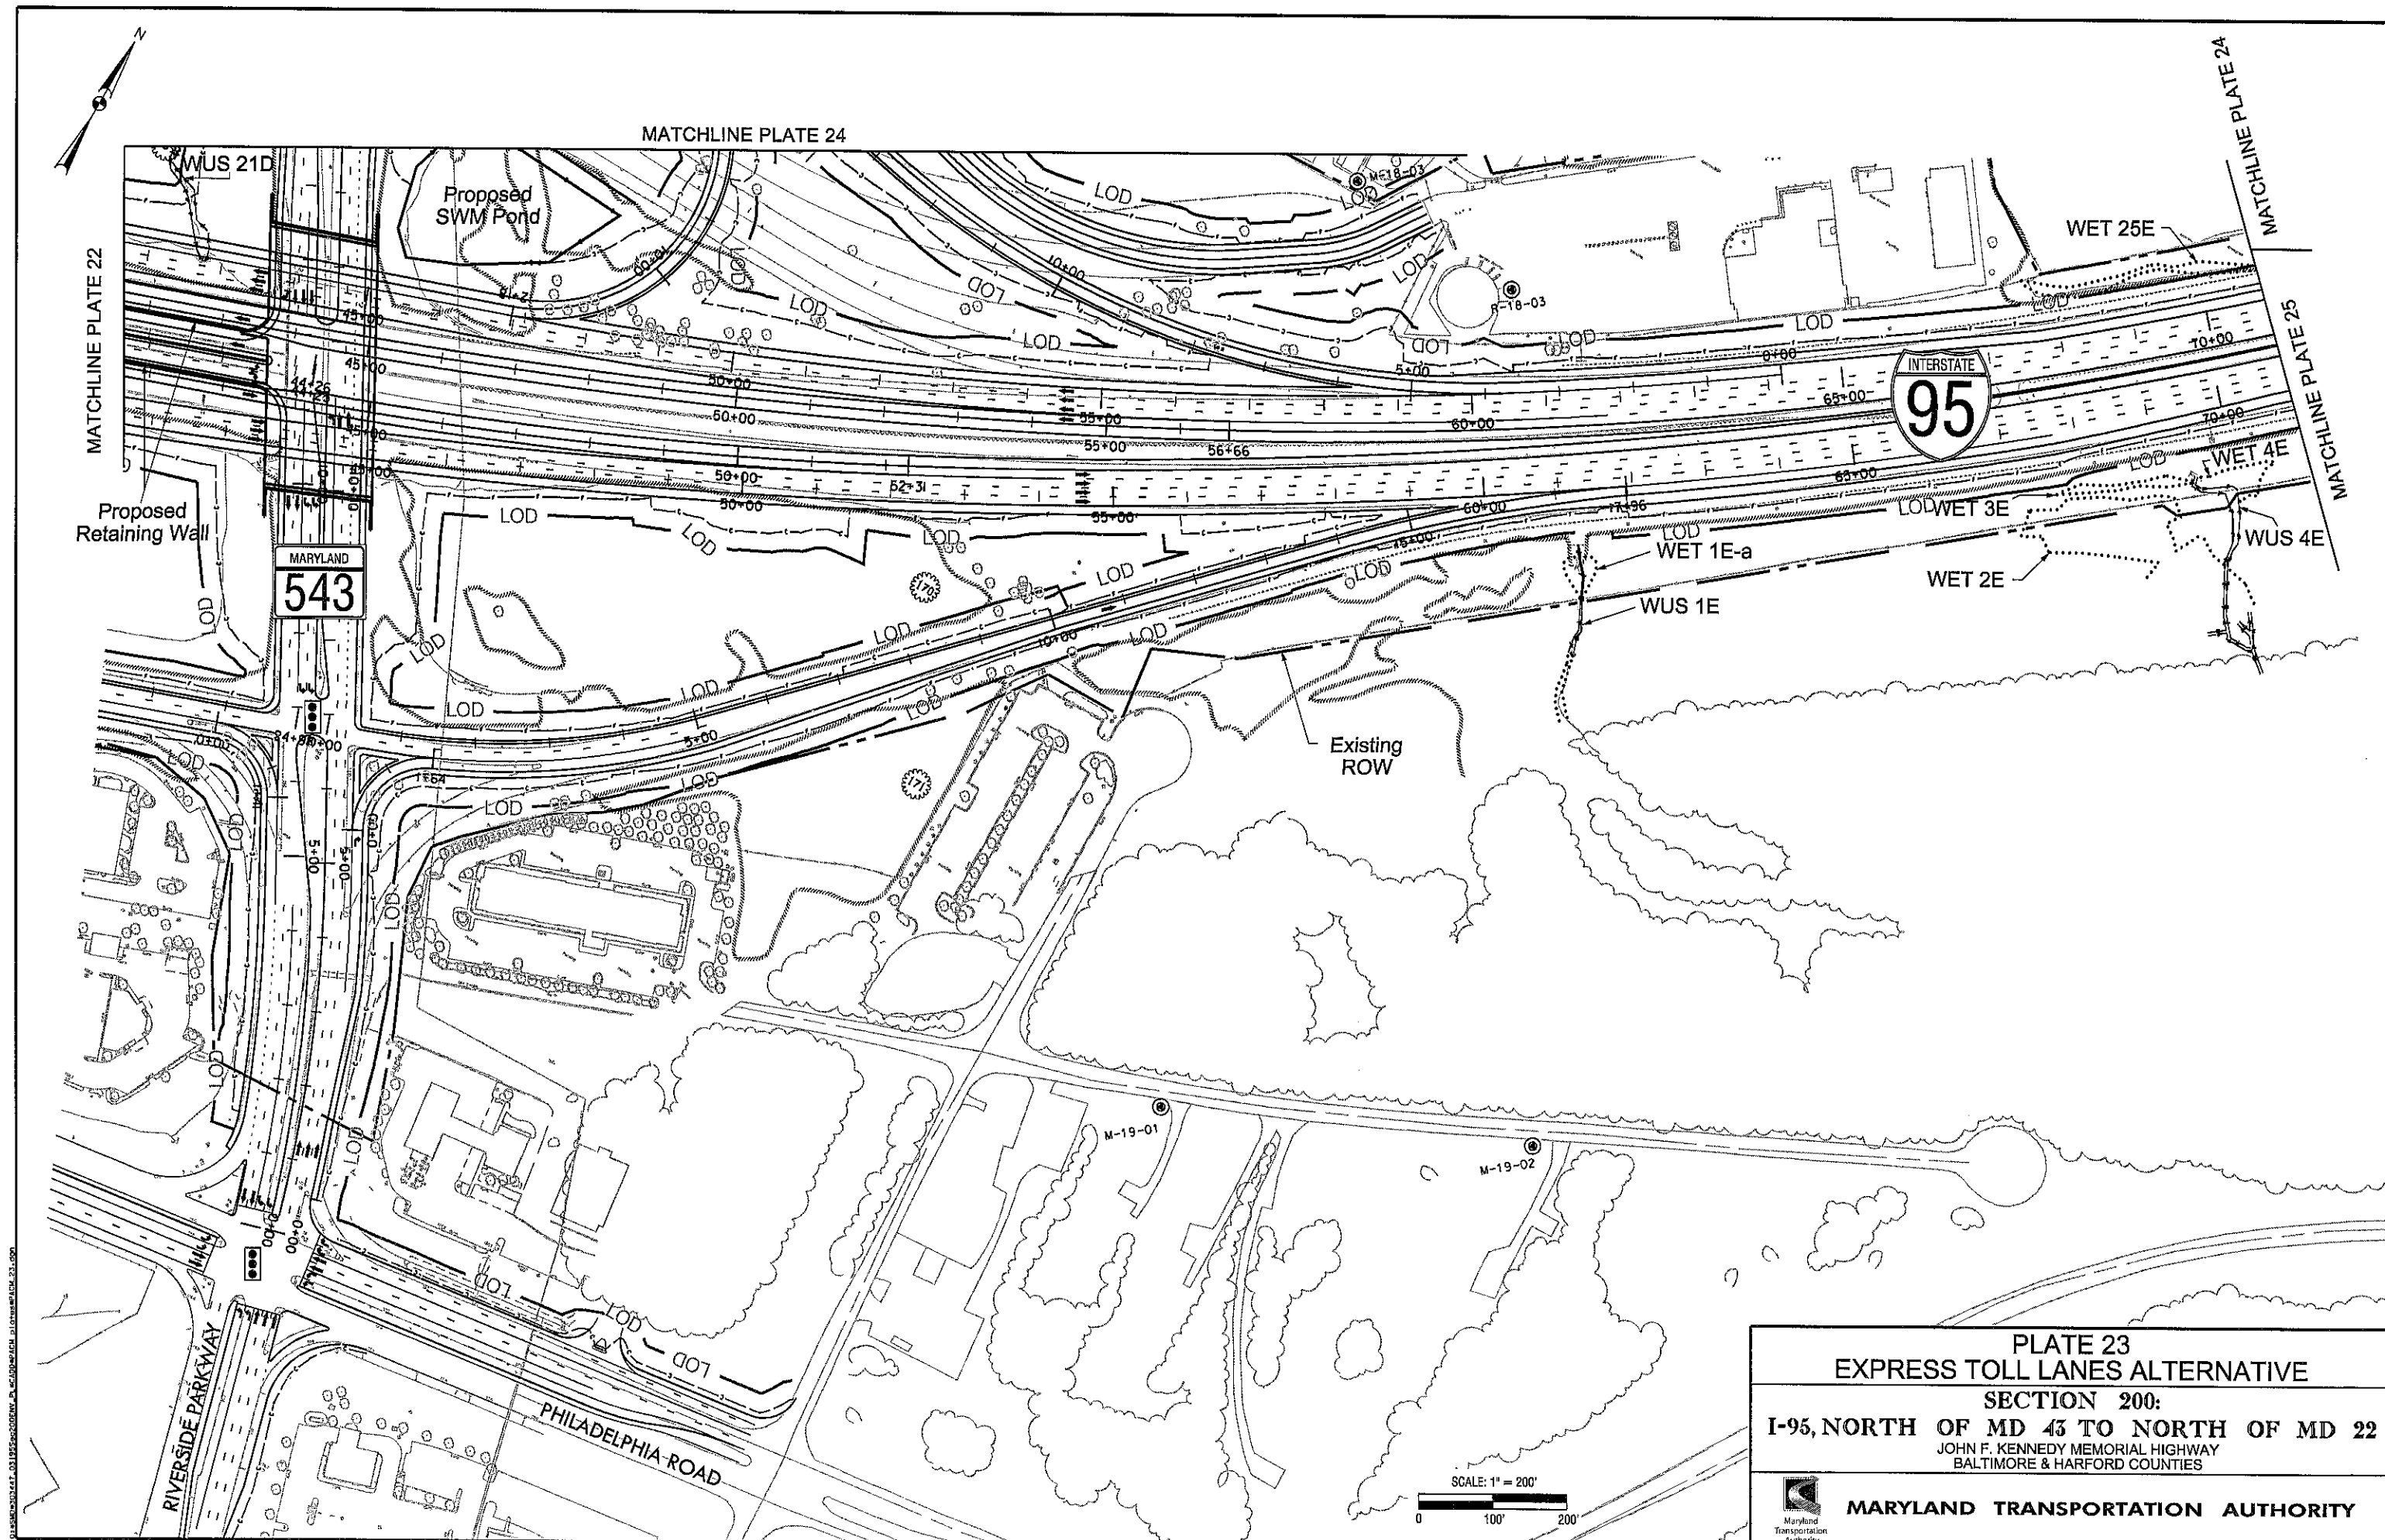


PLATE 22	
EXPRESS TOLL LANES ALTERNATIVE	
SECTION 200:	
I-95, NORTH OF MD 43 TO NORTH OF MD 22	
JOHN F. KENNEDY MEMORIAL HIGHWAY BALTIMORE & HARFORD COUNTIES	
	MARYLAND TRANSPORTATION AUTHORITY




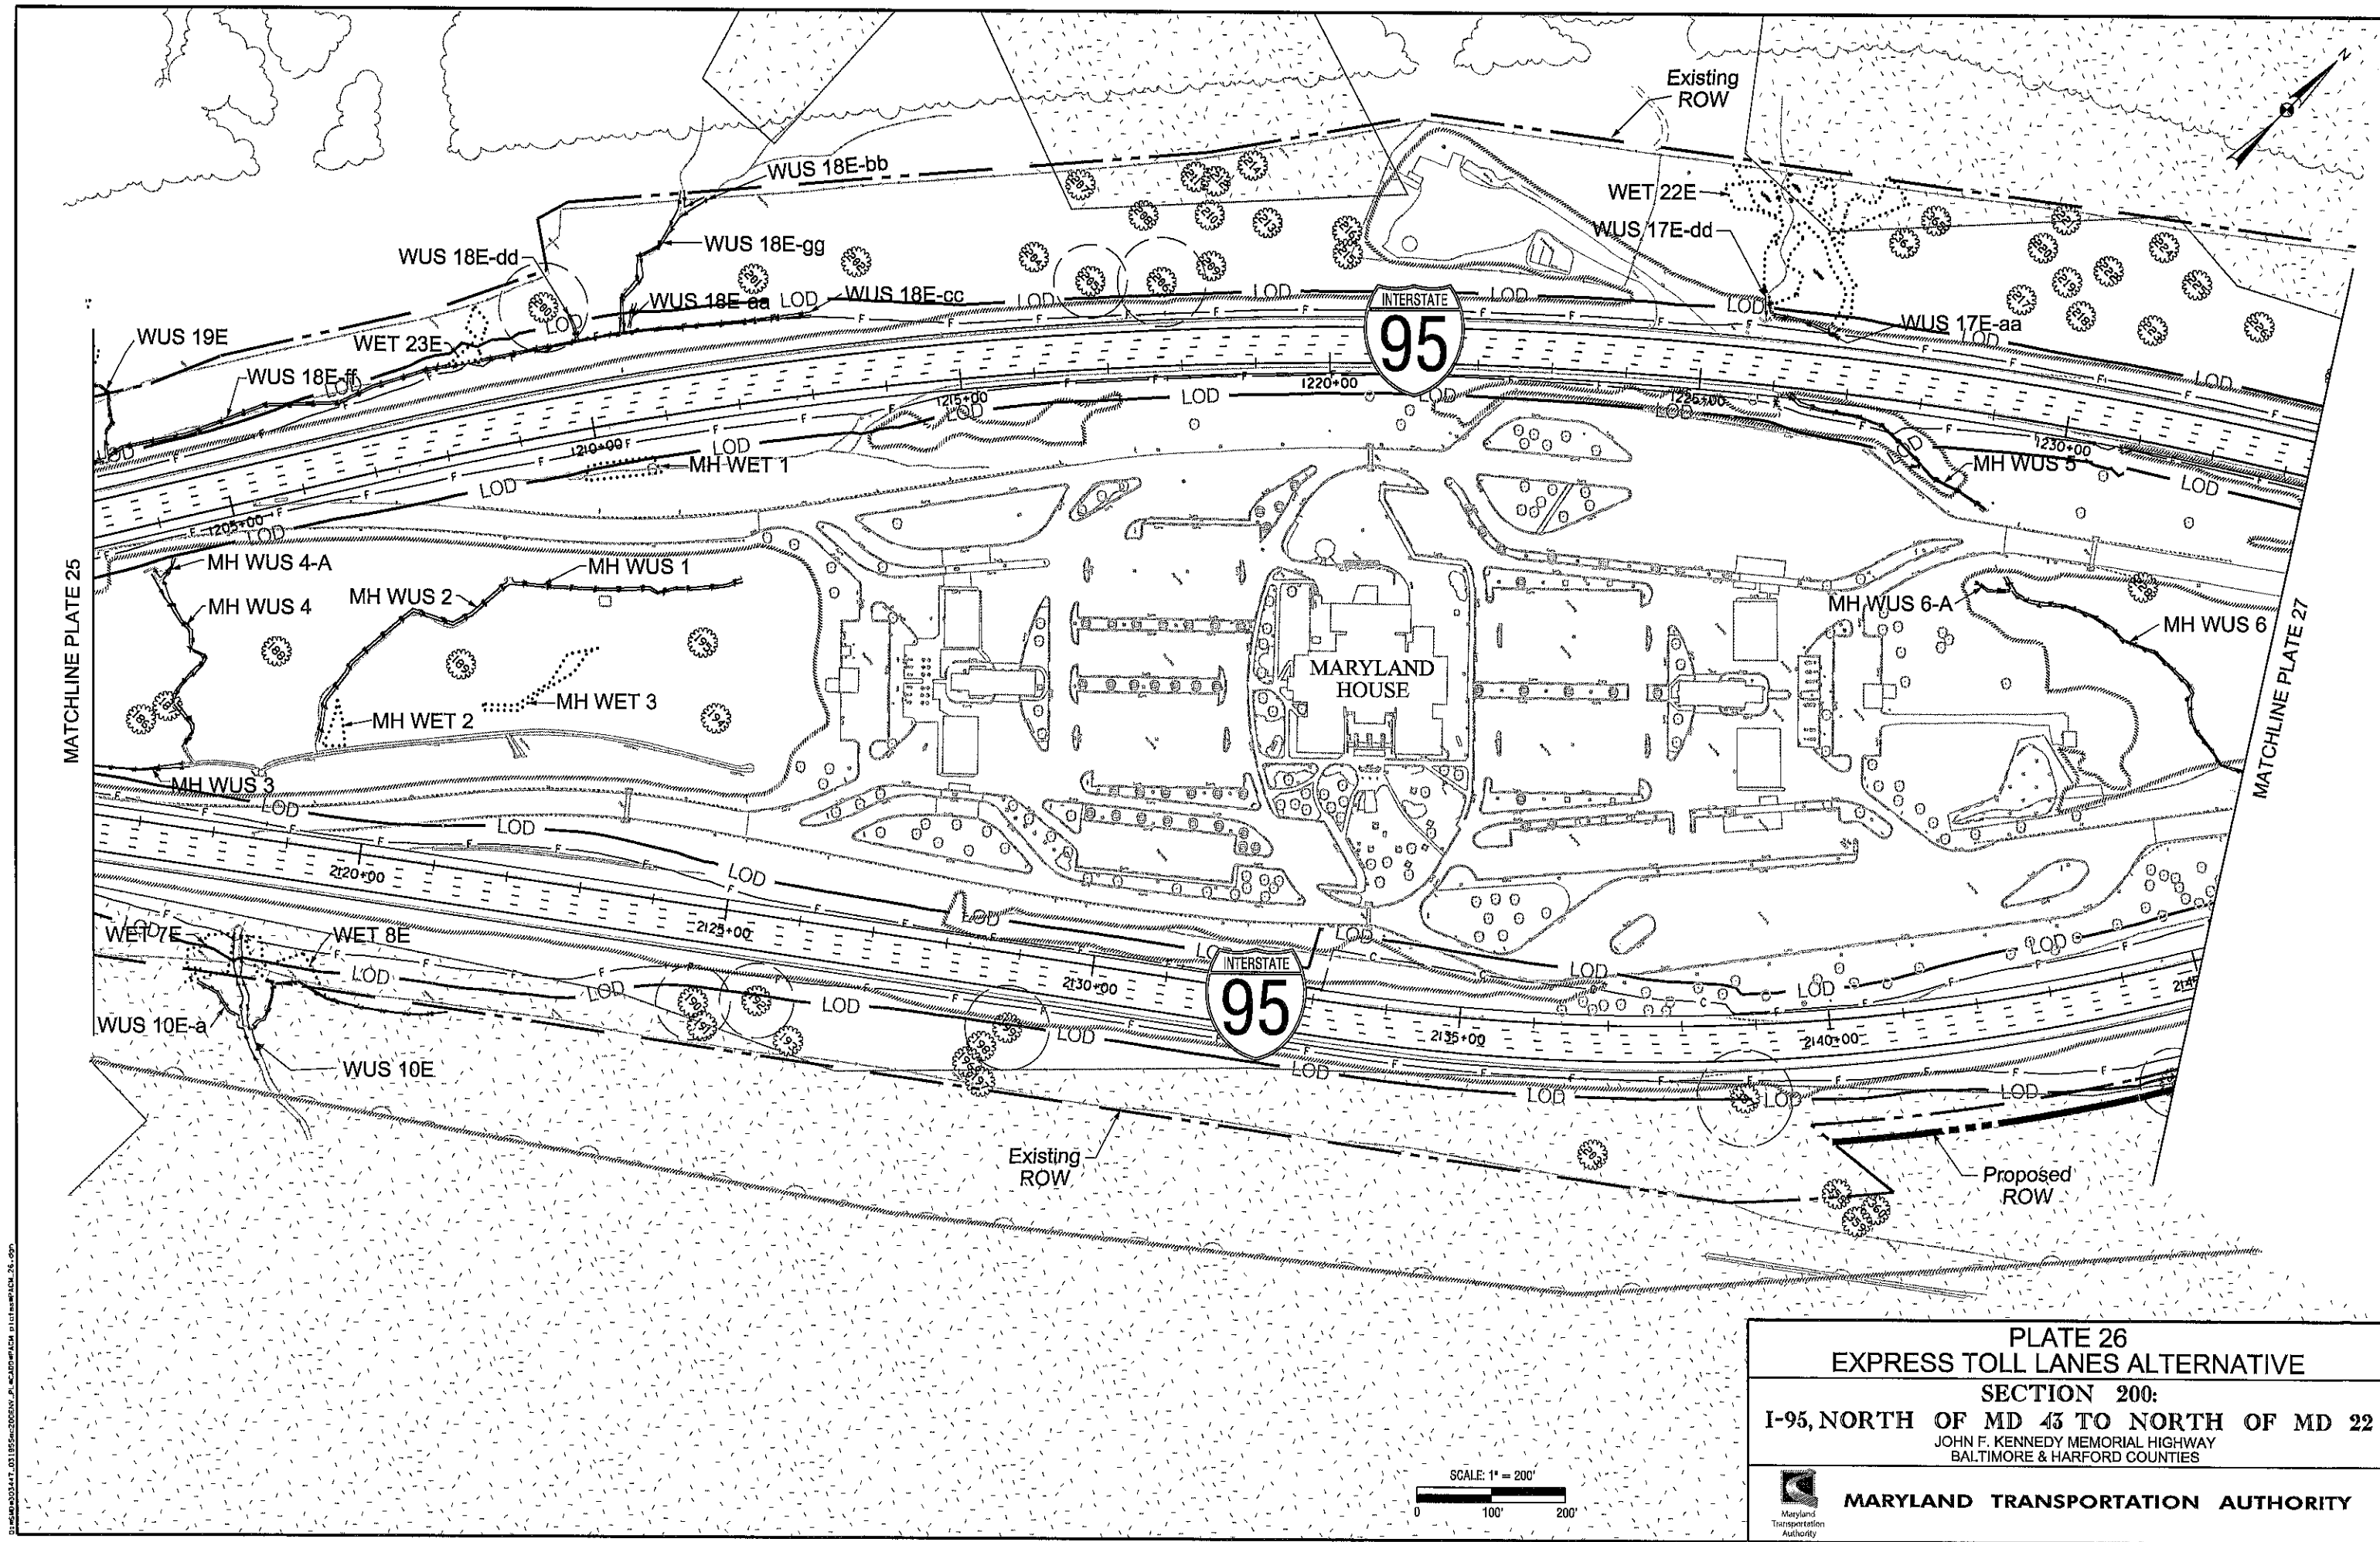


PLATE 26
EXPRESS TOLL LANES ALTERNATIVE

SECTION 200:
I-95, NORTH OF MD 43 TO NORTH OF MD 22
JOHN F. KENNEDY MEMORIAL HIGHWAY
BALTIMORE & HARFORD COUNTIES

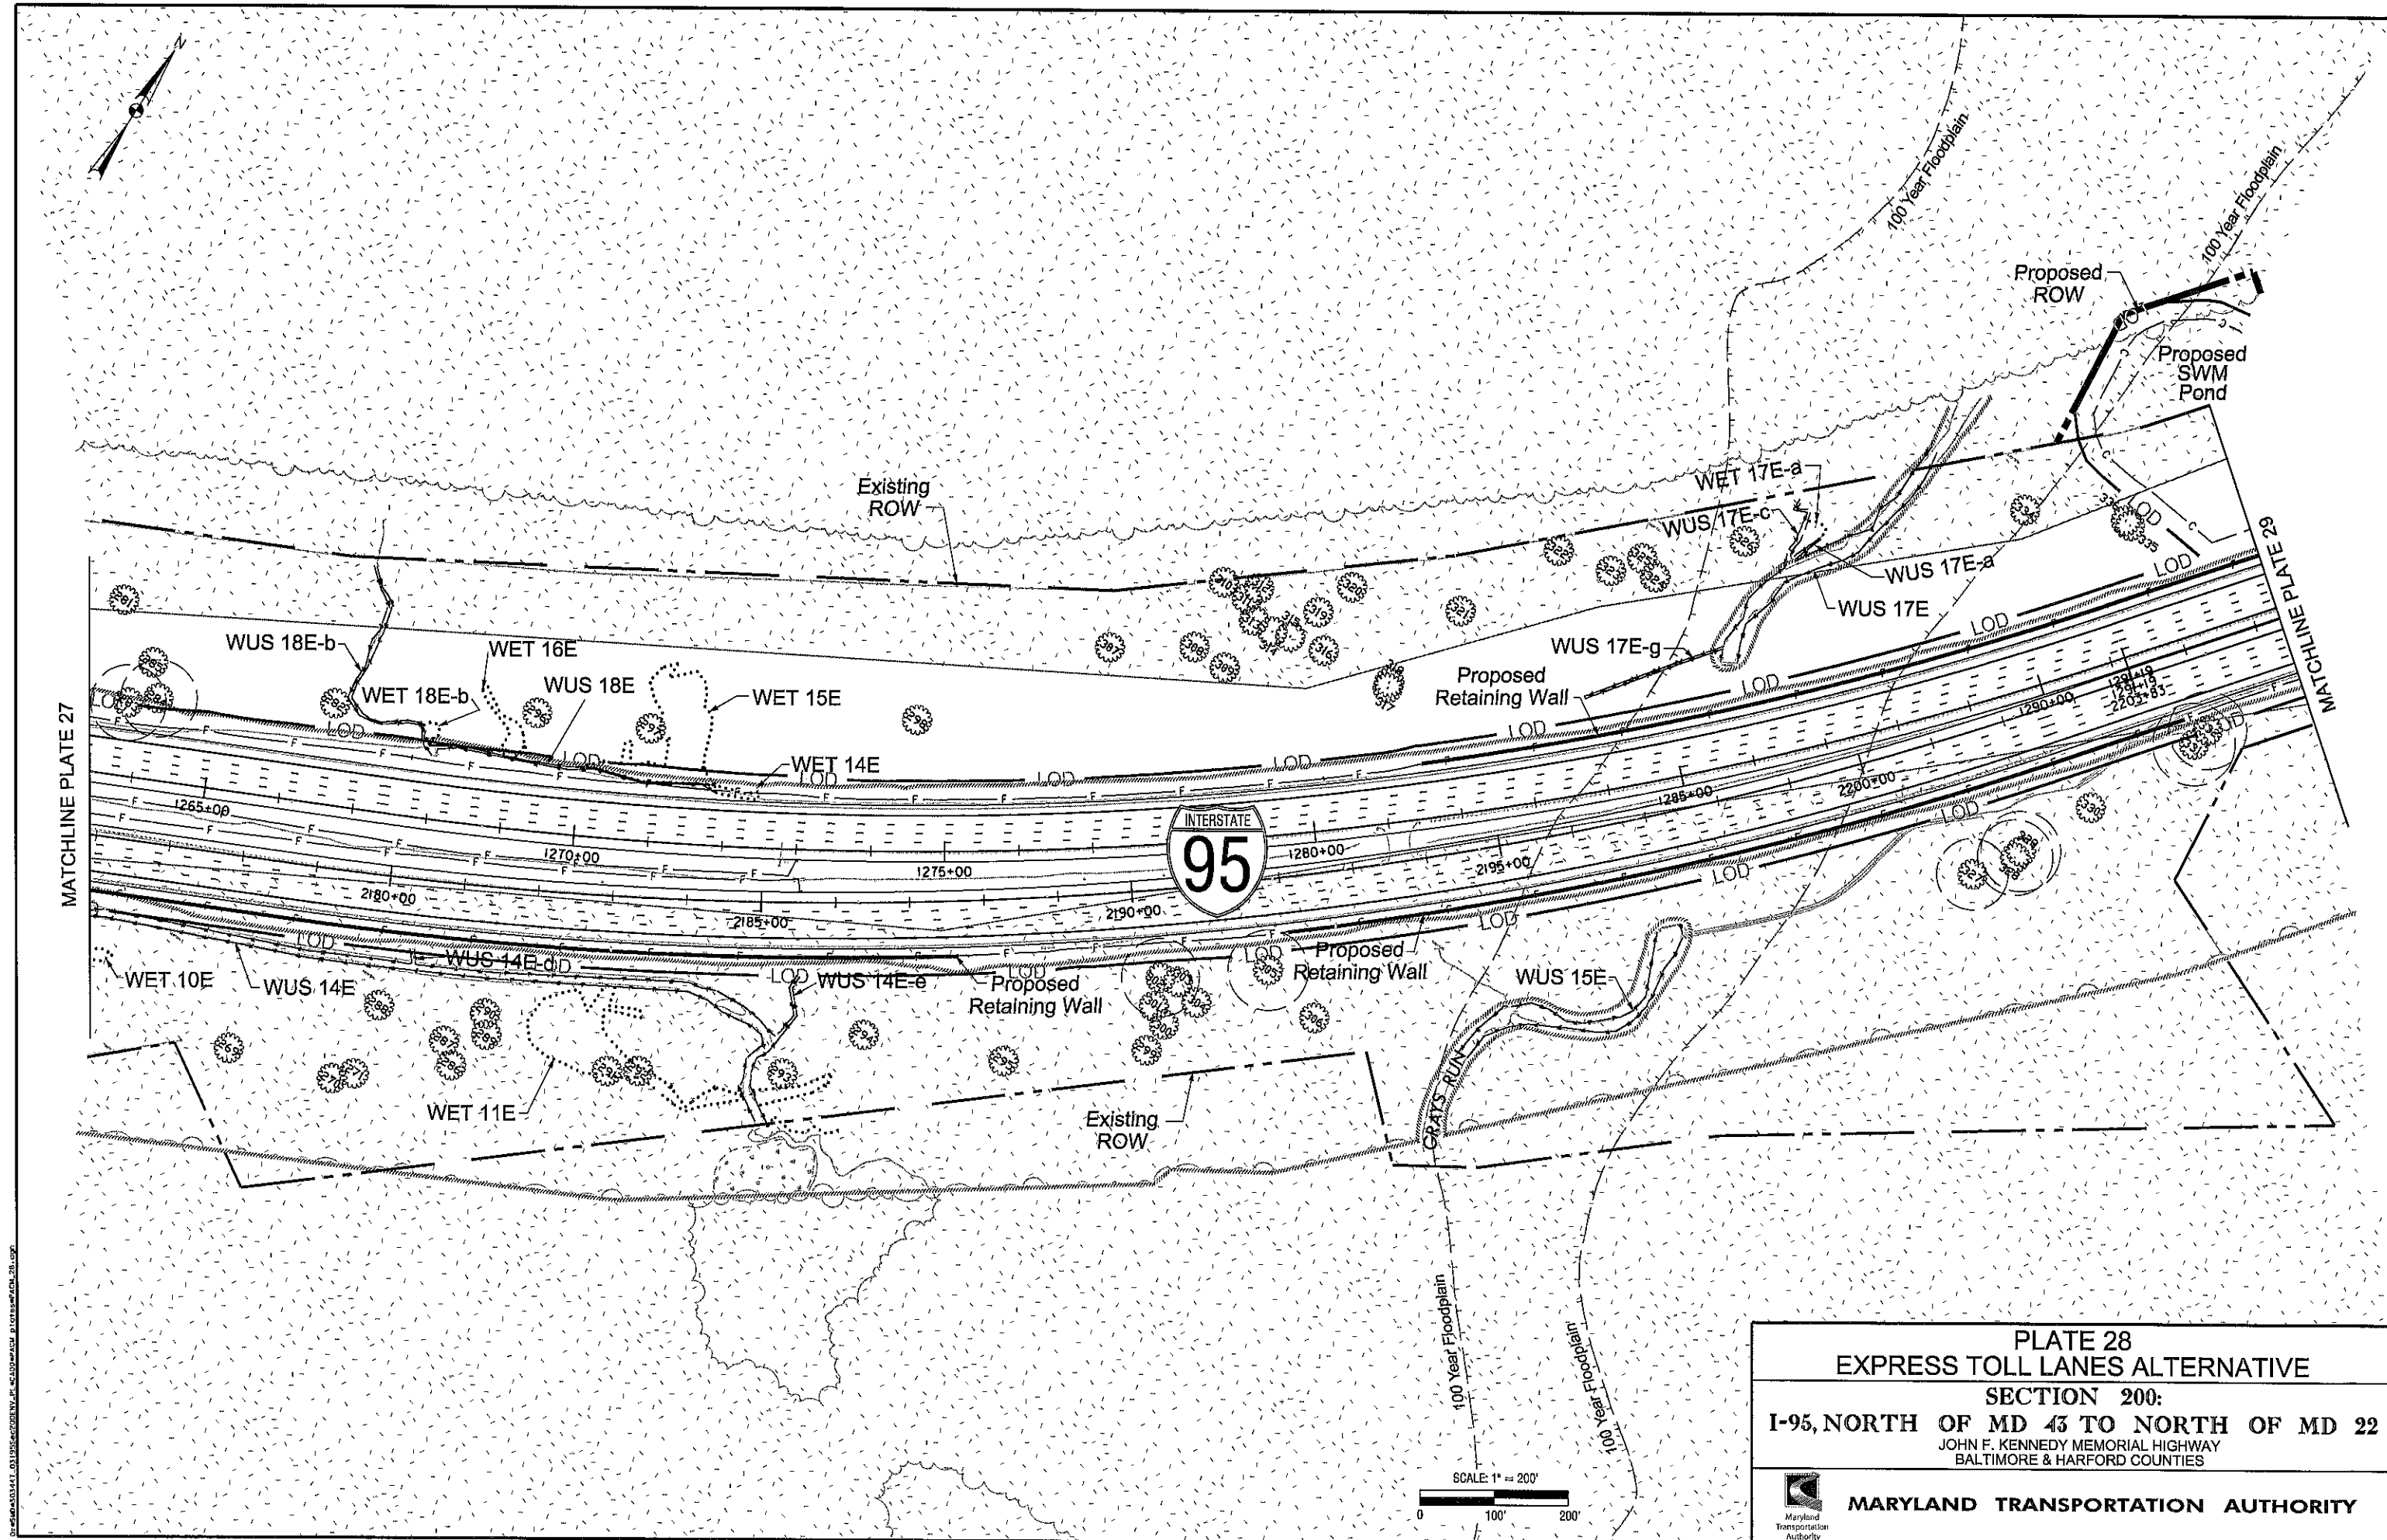

MARYLAND TRANSPORTATION AUTHORITY



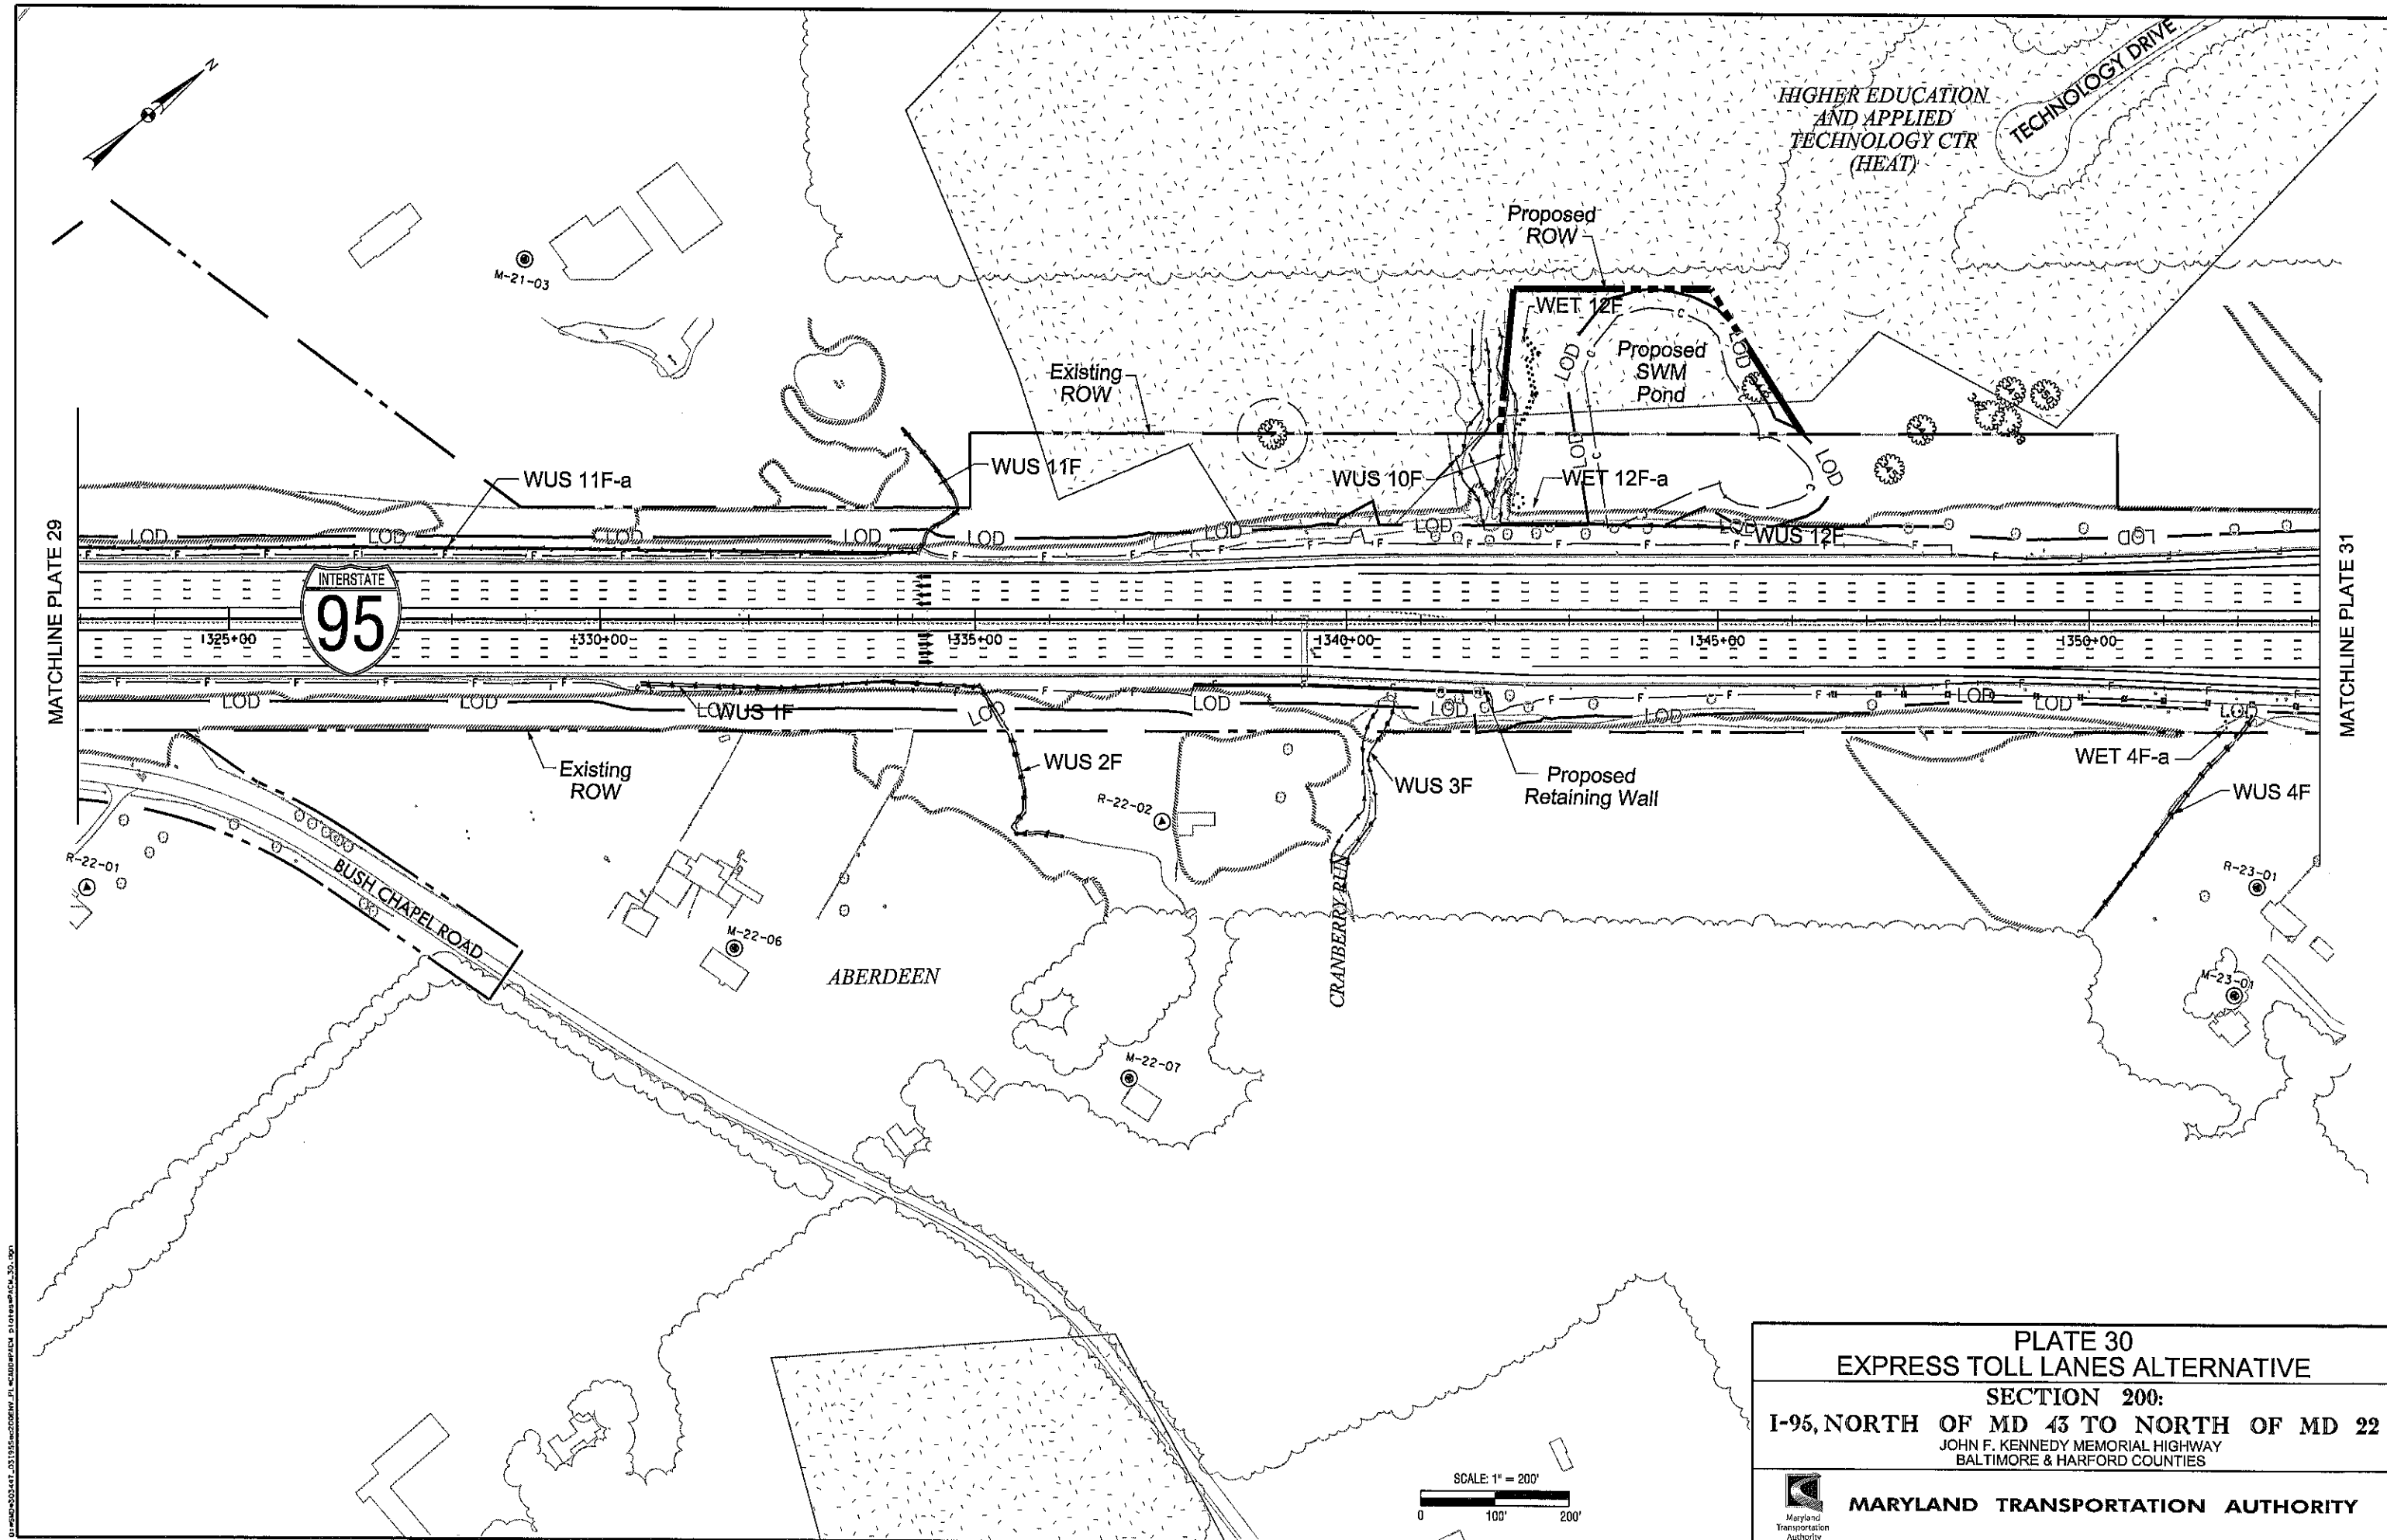
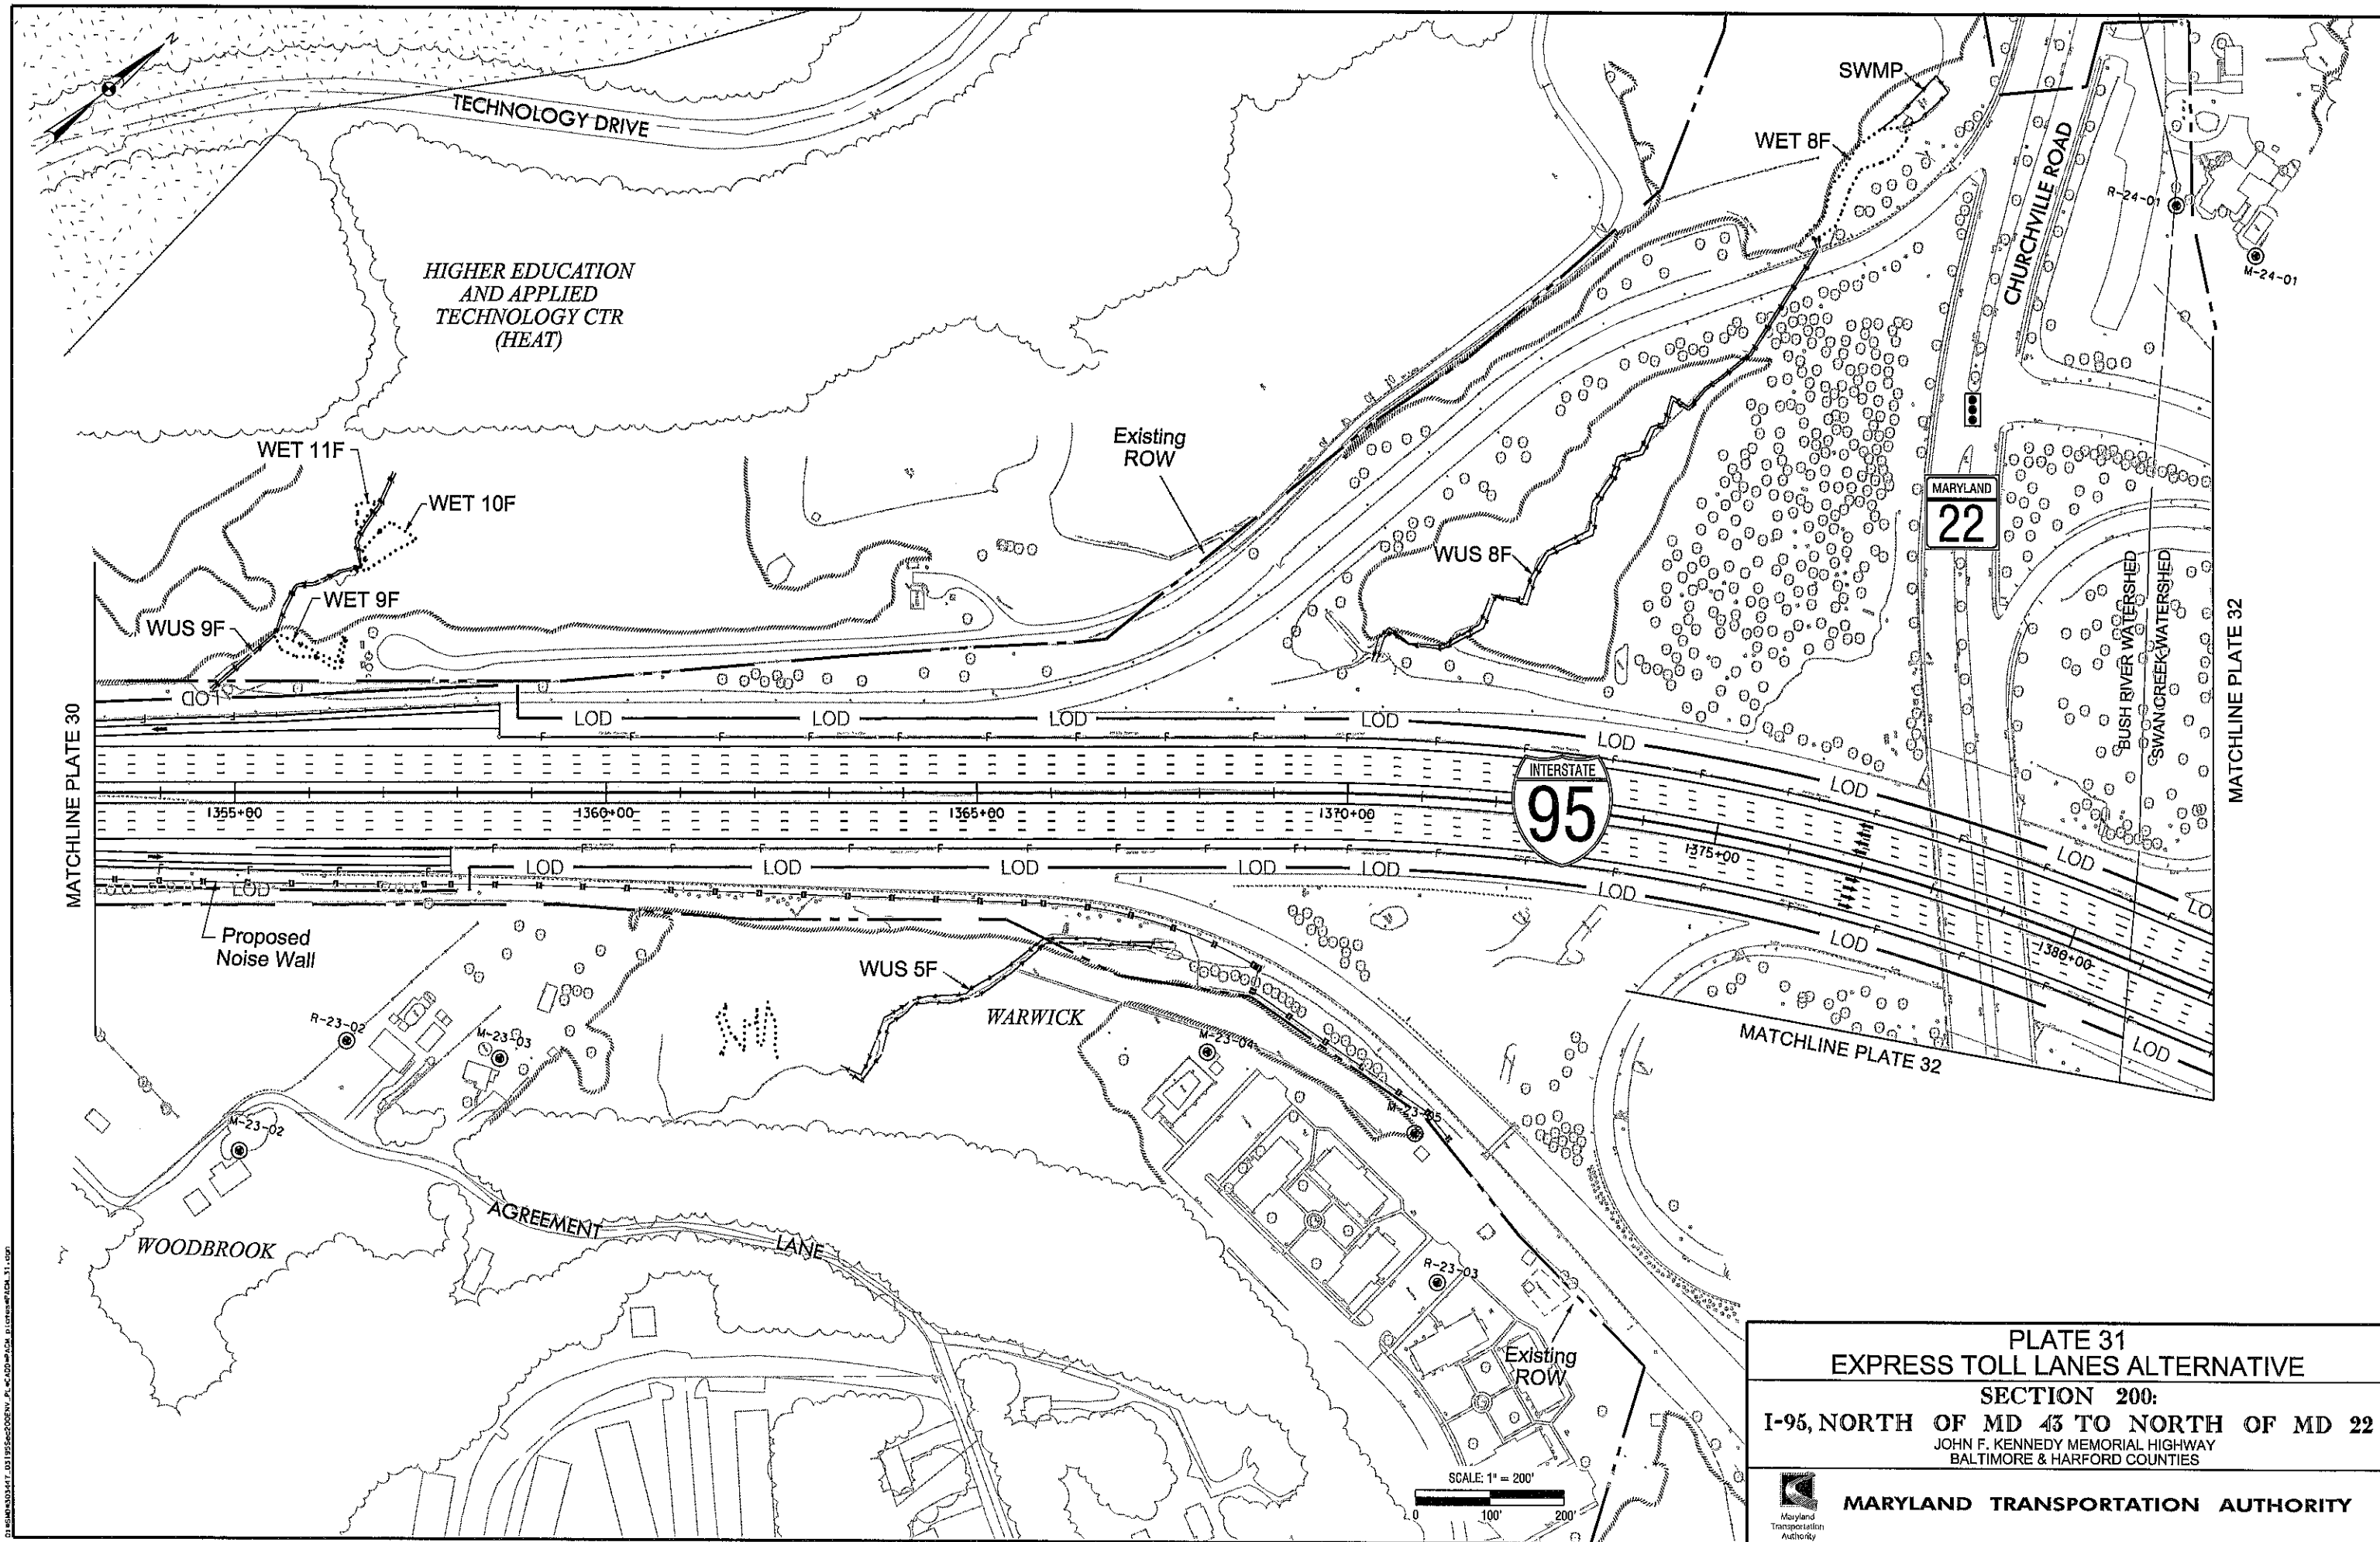


PLATE 30	
EXPRESS TOLL LANES ALTERNATIVE	
SECTION 200:	
I-95, NORTH OF MD 43 TO NORTH OF MD 22	
JOHN F. KENNEDY MEMORIAL HIGHWAY	
BALTIMORE & HARFORD COUNTIES	
	MARYLAND TRANSPORTATION AUTHORITY



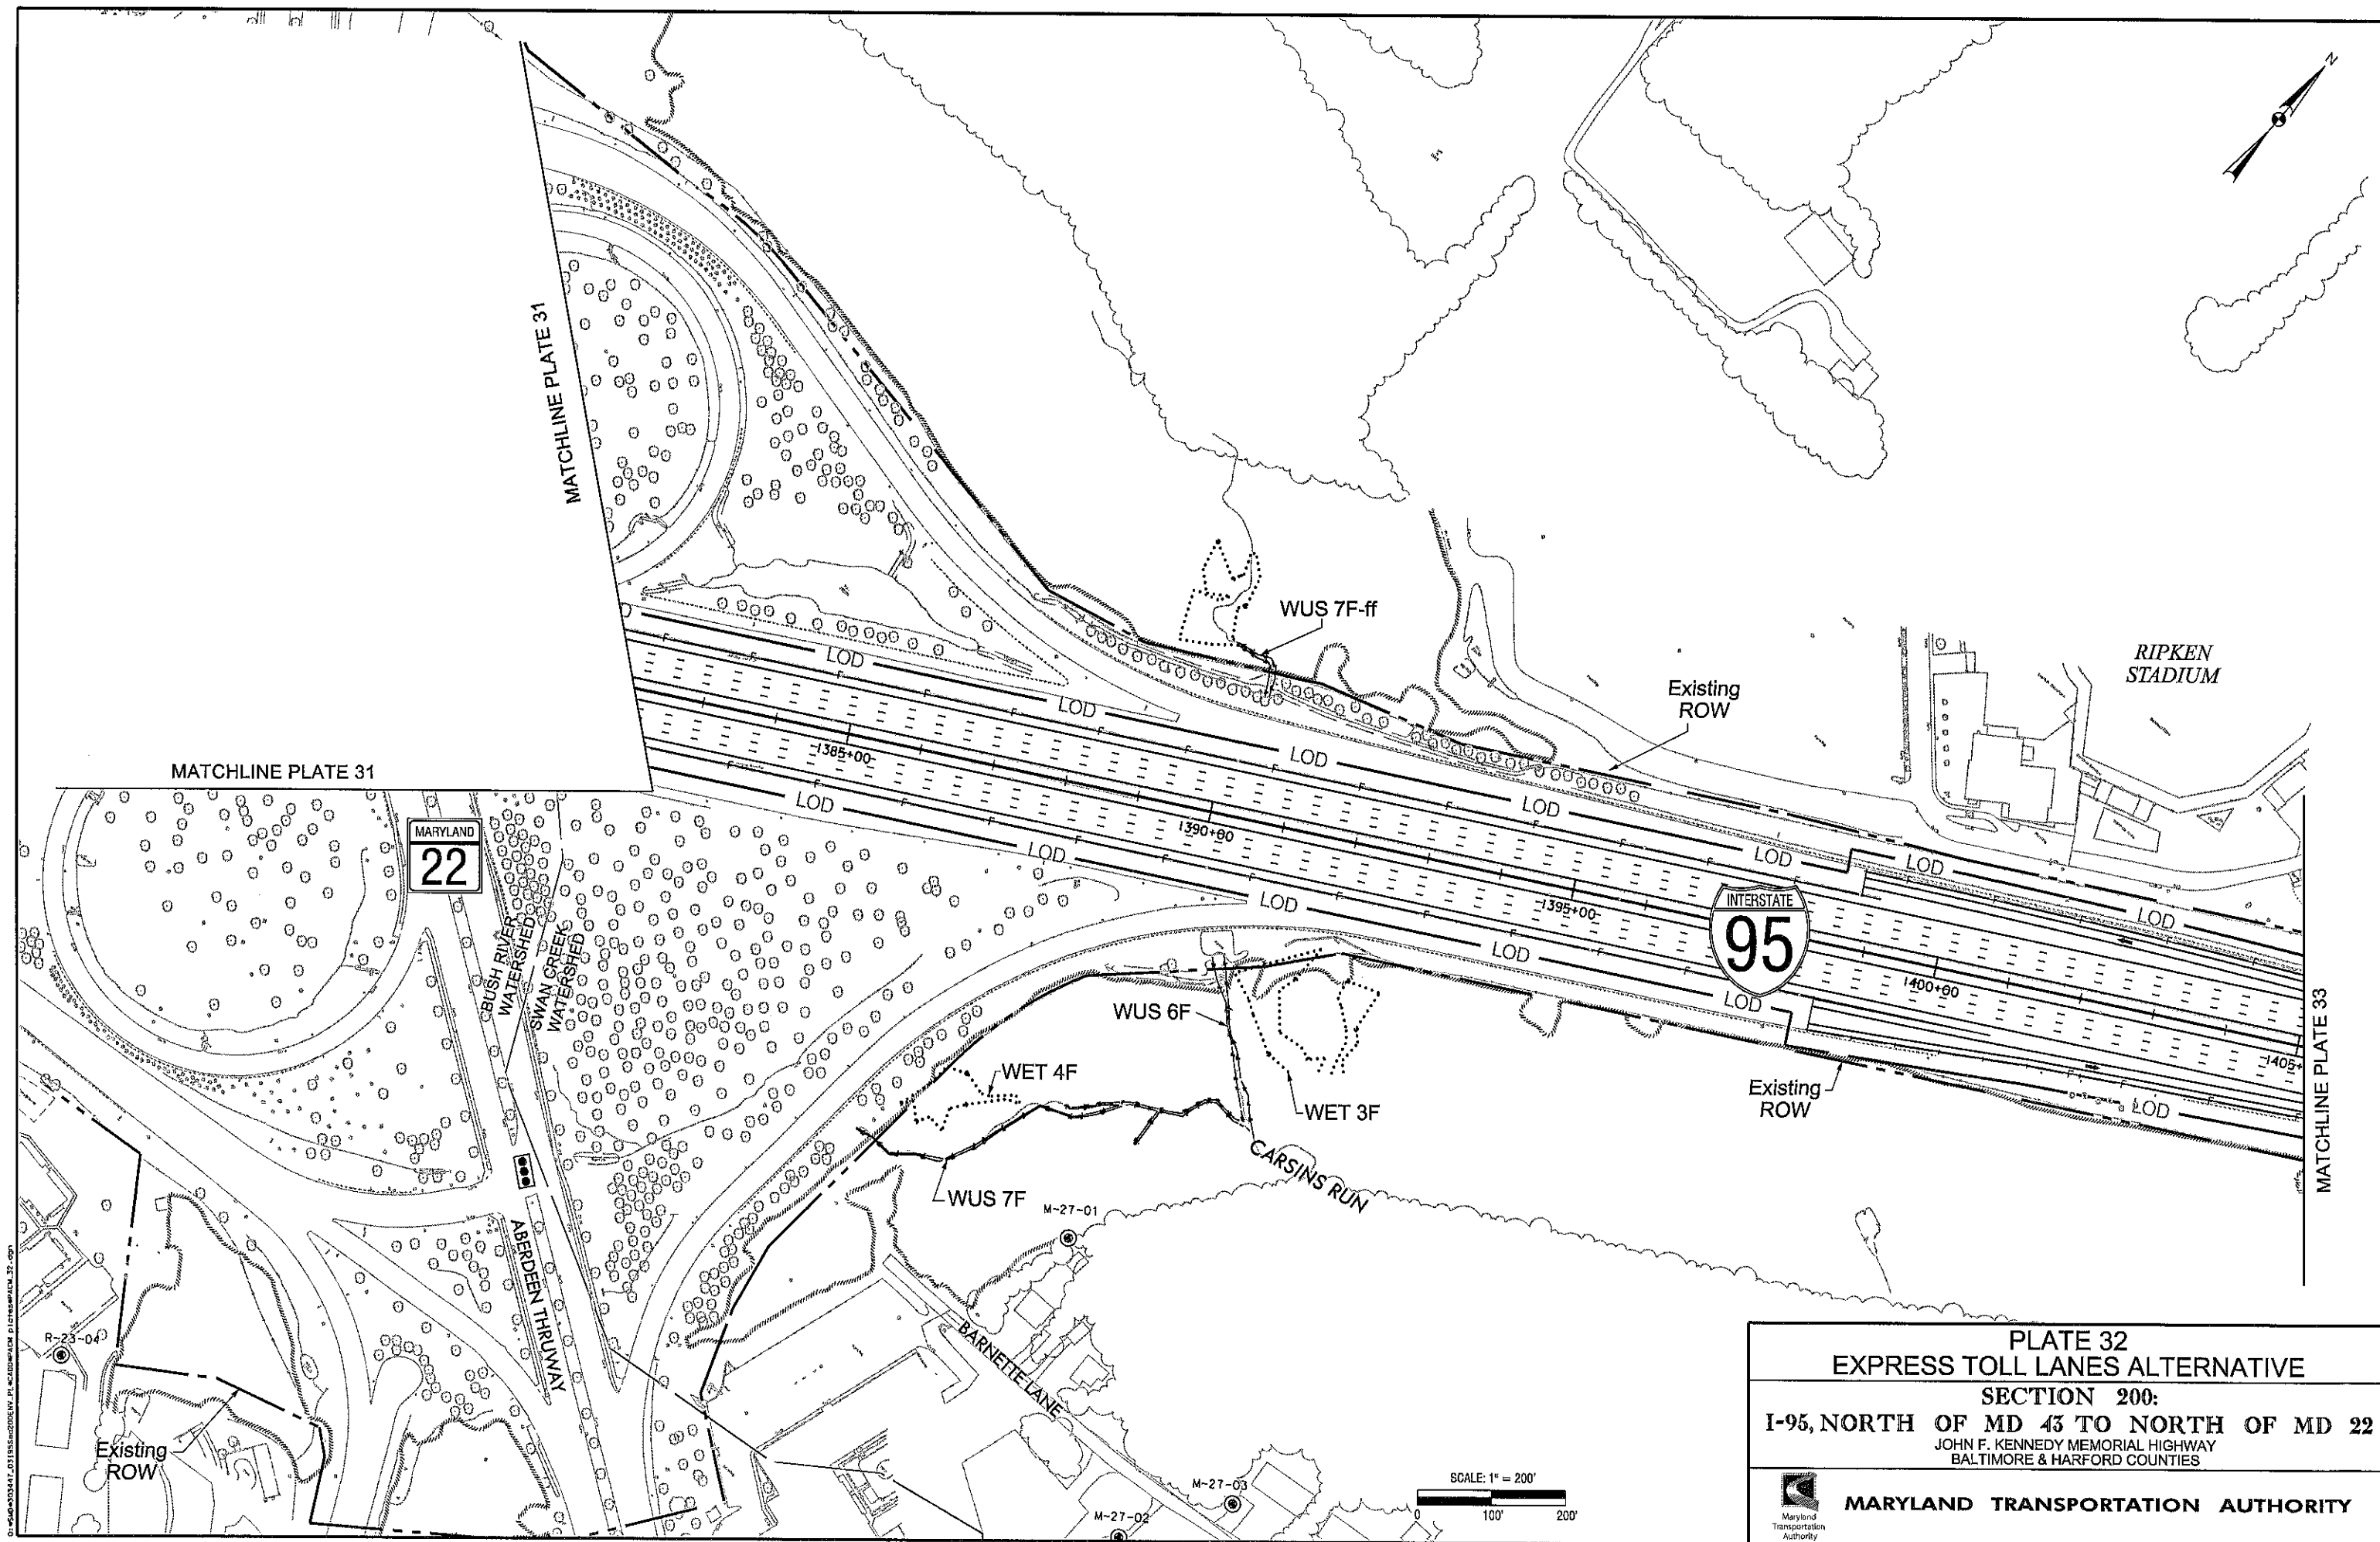


PLATE 32	
EXPRESS TOLL LANES ALTERNATIVE	
SECTION 200:	
I-95, NORTH OF MD 43 TO NORTH OF MD 22	
JOHN F. KENNEDY MEMORIAL HIGHWAY BALTIMORE & HARFORD COUNTIES	
	MARYLAND TRANSPORTATION AUTHORITY

